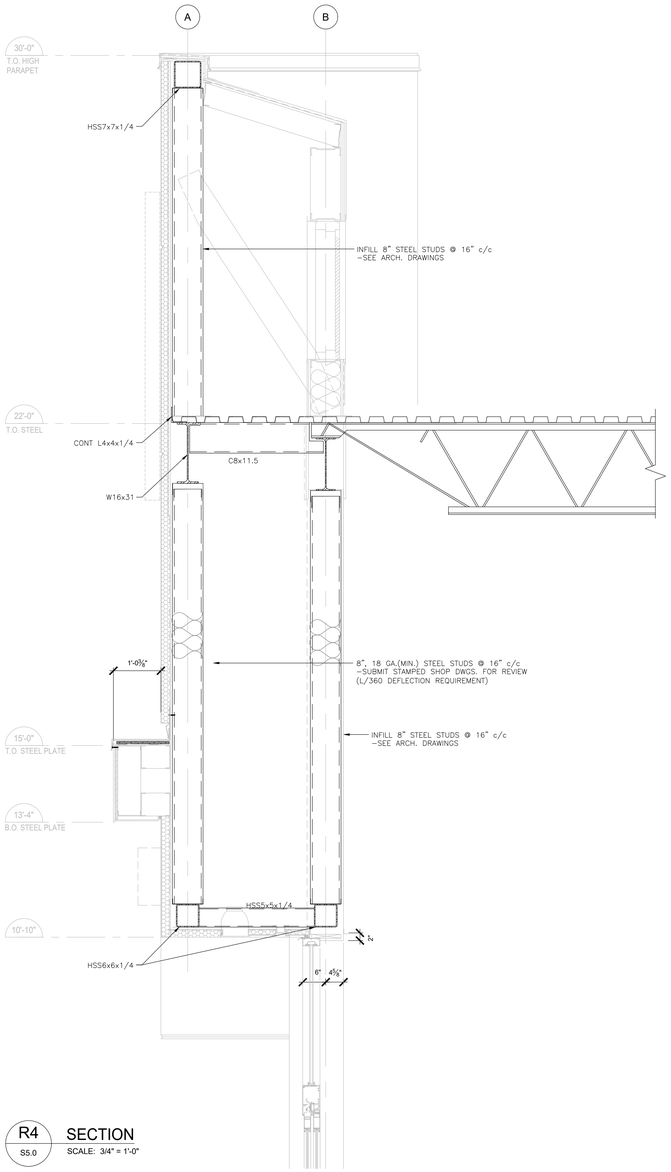

R4 SECTION
S5.0 SCALE: 3/4" = 1'-0"

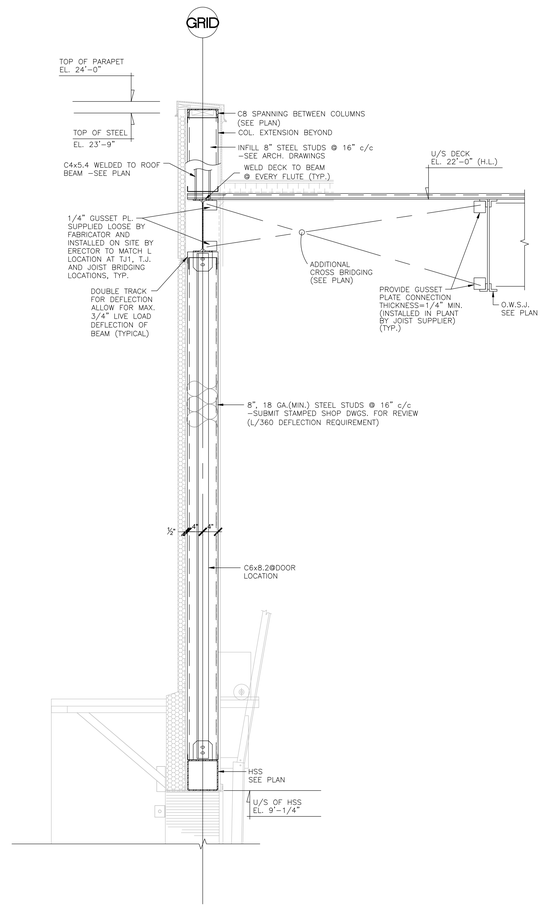

R3 SECTION
S5.0 SCALE: 3/4" = 1'-0"

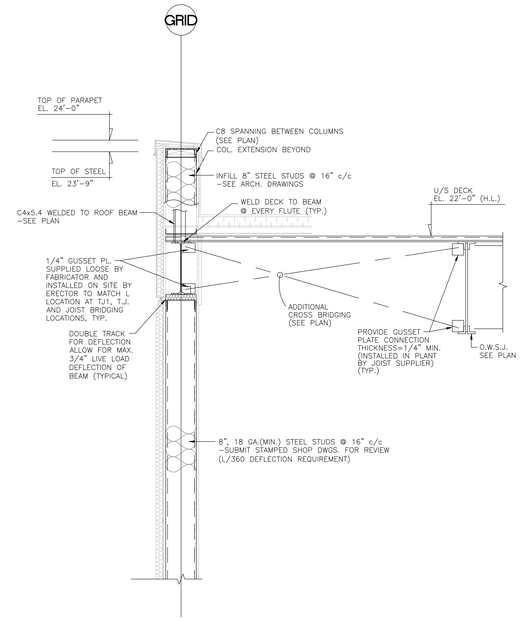

R2 SECTION
S5.0 SCALE: 3/4" = 1'-0"

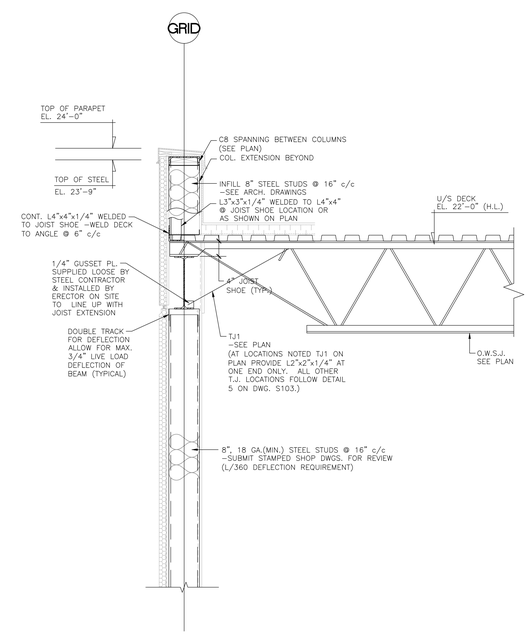

R1 SECTION
S5.0 SCALE: 3/4" = 1'-0"

CLIENT:

PETSMART

19601 North 27th Avenue
Phoenix, Arizona 85027 - (623) 580-6100

CLIENT REF #: 1234

PROJECT:

14K 2025 CANADIAN INSTRUCTION SET

FEBRUARY 12, 2025

CONSULTANT:

ARCHITECT:

SEAL:

CITY SEAL:

DISCLAIMER: COPYRIGHT:

THIS DRAWING AND DESIGN IS COPYRIGHT PROTECTED WHICH SHALL NOT BE USED, REPRODUCED OR REVISED WITHOUT WRITTEN PERMISSION BY PETSMART. THE CONTRACTOR SHALL CHECK AND VERIFY ALL DIMENSIONS AND UTILITY LOCATIONS AND REPORT ALL ERRORS AND OMISSIONS PRIOR TO COMMENCING WORK.

THIS DRAWING IS NOT TO BE SCALED.

ISSUED FOR:

NUMBER	ISSUE	DATE

PROJECT NO: CA0045686.0146

DATE: 02.12.25

ORIGINAL SCALE: AS NOTED

DESIGNED BY:

DRAWN BY:

CHECKED BY:

PAGE #: 34 OF: 53

IF THIS BAR IS NOT 1" LONG, ADJUST YOUR PLOTTING SCALE.

1"

DISCIPLINE: STRUCTURAL

TITLE:

WALL SECTIONS

SHEET NUMBER:

S5.0