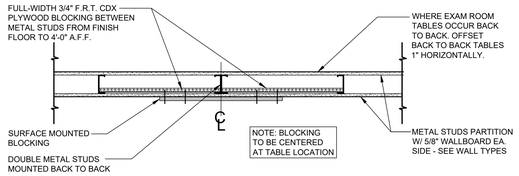

PLAN SECTION "A - A"

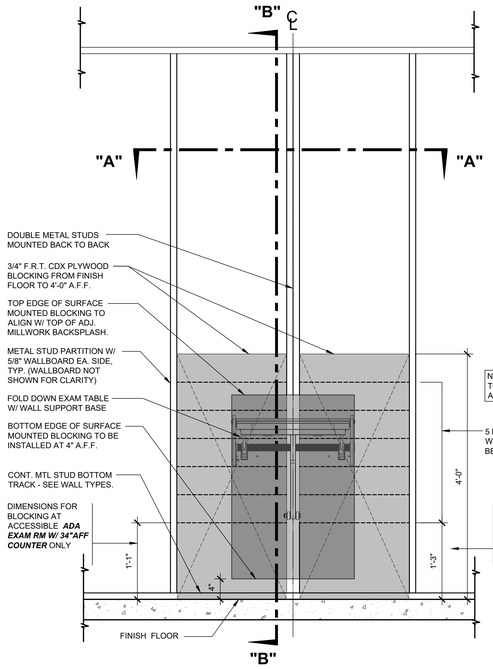

WALL ELEVATION

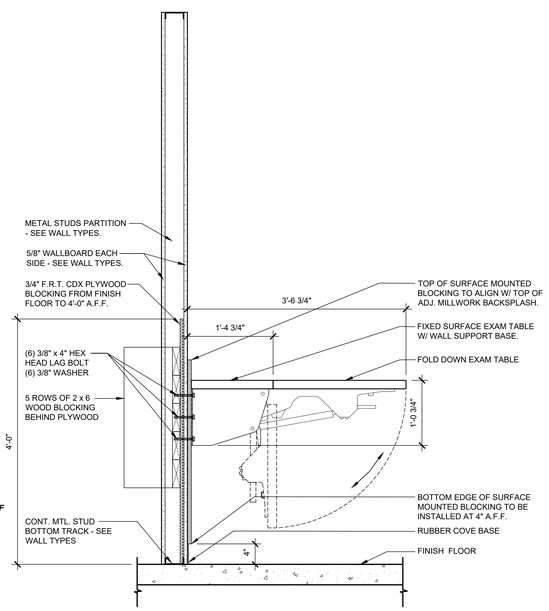

WALL SECTION "B - B"

3 A12.1 EXAM TABLE BLOCKING DETAIL

SCALE: 1" = 1'-0"

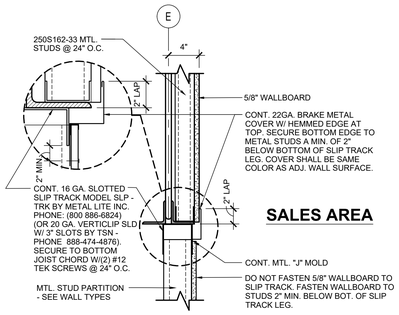

SALES AREA

5 A12.1 DETAIL AT GIRDER

SCALE: 1 1/2" = 1'-0"

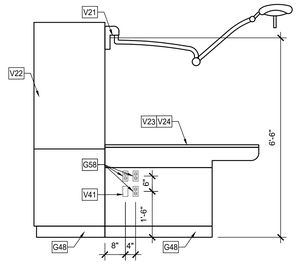

6 A12.1 TREATMENT TABLE DETAIL

SCALE: 1/2" = 1'-0"

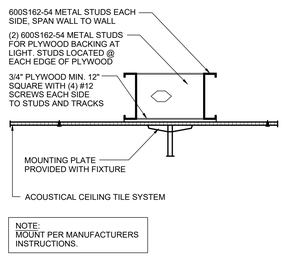

NOTE:
MOUNT PER MANUFACTURERS INSTRUCTIONS.

4 A12.1 LIGHT CONNECTION SUPPORT DETAIL

SCALE: 1 1/2" = 1'-0"

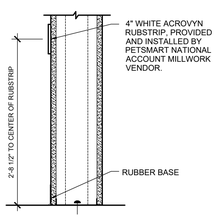

2 A12.1 4" RUB STRIP DETAIL

SCALE: 1" = 1'-0"

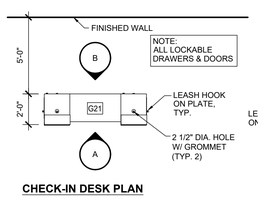

CHECK-IN DESK PLAN

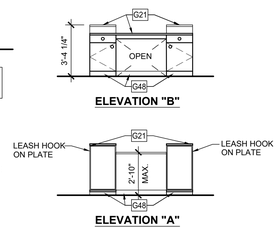

1 A12.1 VET SERVICES CHECK-IN DESK (170)

SCALE: 1/4"=1'-0"

TENANT:

PETSMART

19601 North 27th Avenue
Phoenix, Arizona 85027 - (623) 580-6100

PROJECT:

18K 2025 U.S. VET SERVICES INSTRUCTION SET

FEBRUARY 12, 2025

ARCHITECT:

CONSULTANT:

SEAL:

CITY SEAL:

DISCLAIMER:
THIS DRAWING AND DESIGN IN COPYRIGHT PROTECTED WHICH SHALL NOT BE USED, REPRODUCED OR REVISED WITHOUT WRITTEN PERMISSION BY PETSMART. THE CONTRACTOR SHALL CHECK AND VERIFY ALL DIMENSIONS AND UTILITY LOCATIONS AND REPORT ALL ERRORS AND OMISSIONS PRIOR TO COMMENCING WORK.
THIS DRAWING IS NOT TO BE SCALED.

ISSUED FOR:

#	DESCRIPTION	DATE

PROJECT NO: 18K 2025 US INSTRUCTION SET

ORIGINAL SCALE: AS INDICATED

IF THIS BAR IS NOT 1" LONG, ADJUST YOUR PLOTTING SCALE

DRAWN BY: XXX

CHECKED BY: XXX

PAGE # 01 OF: 56

DISCIPLINE: ARCHITECTURAL

TITLE:

DETAILS

SHEET NUMBER:

A12.1