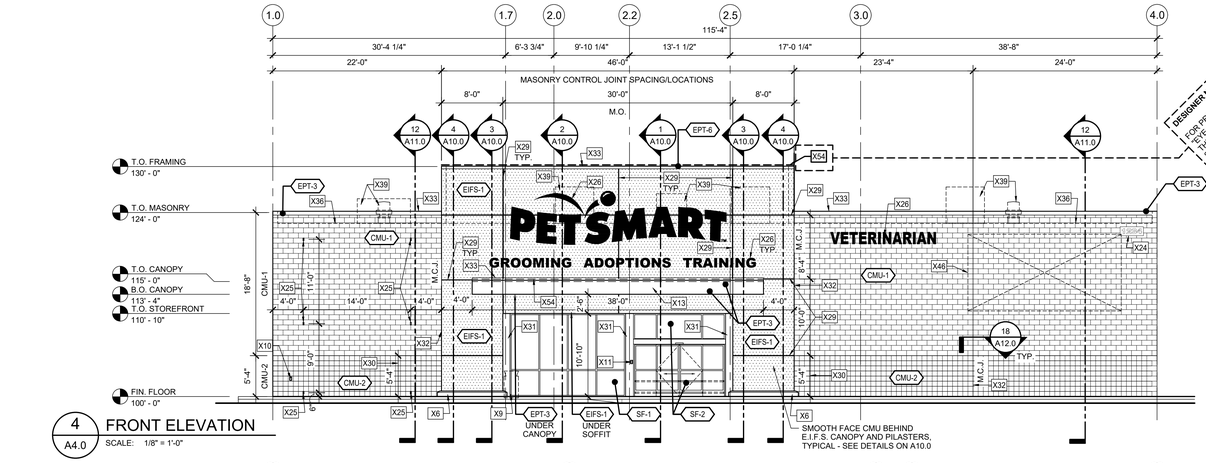

4 A4.0 FRONT ELEVATION
SCALE: 1/8" = 1'-0"

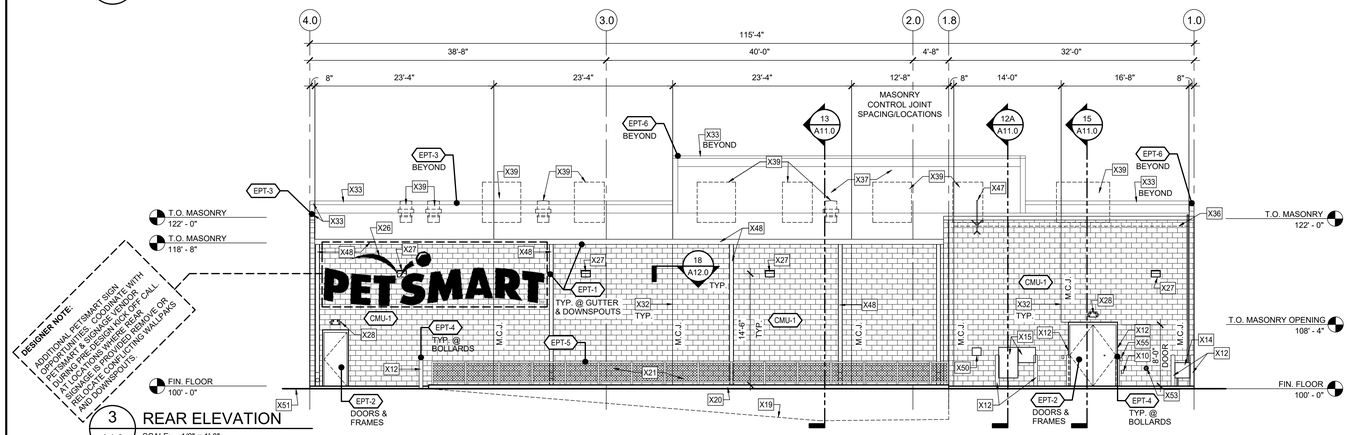

3 A4.0 REAR ELEVATION
SCALE: 1/8" = 1'-0"

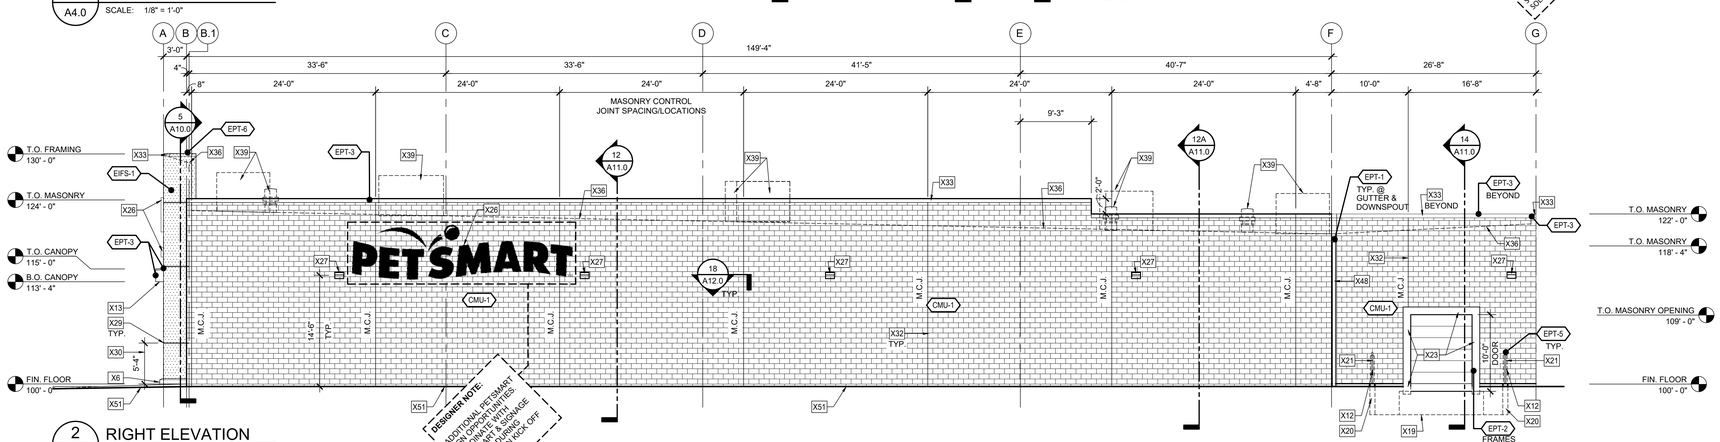

2 A4.0 RIGHT ELEVATION
SCALE: 1/8" = 1'-0"

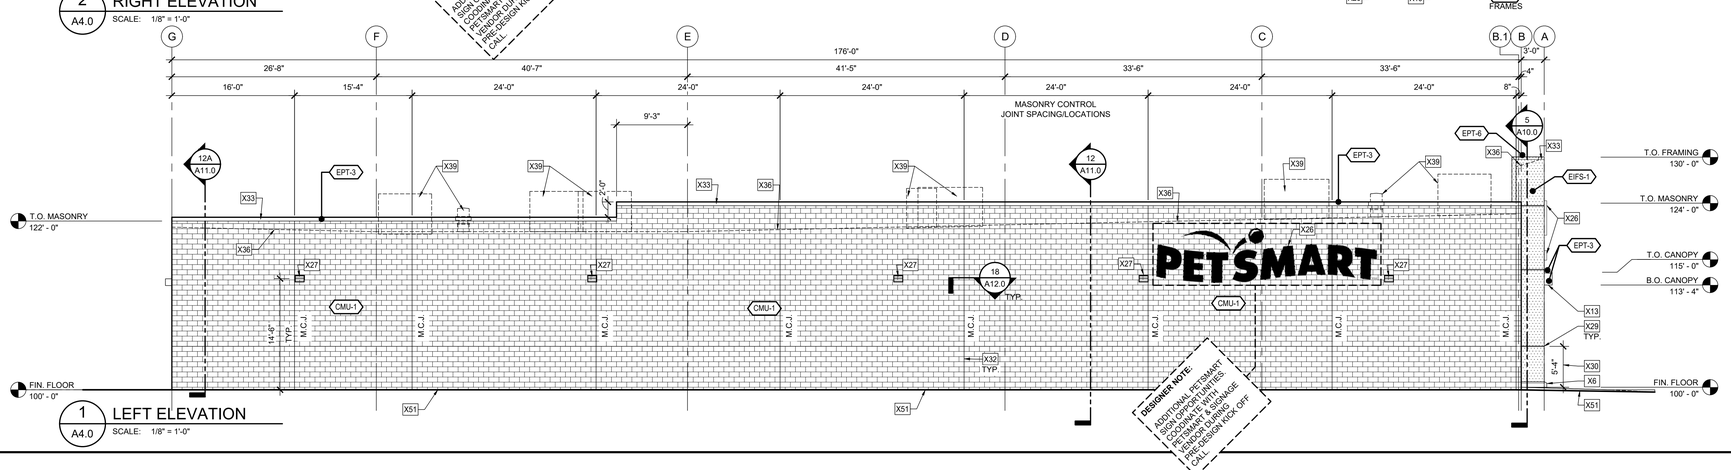

1 A4.0 LEFT ELEVATION
SCALE: 1/8" = 1'-0"

DESIGNER NOTE: FOR PROJECTS WITH A PROTOTYPICAL "EXTERIOR" CANOPY WITH FLUSH STRIP TRACK SYSTEM TO THE LEADING EDGE OF THE COPING OR AT THE HIGH CANOPY.

DESIGNER NOTE: PARAPET HEIGHTS SHALL BE INCREASED AS REQUIRED BY PETSMART FOR PROJECT SPECIFIC BASIS TO BE CONSISTENT OR IN PROPORTION WITH OTHER MAJOR TENANTS IN THE CENTER. CONFIRM WITH PETSMART PROTOTYPICAL BUILDING SHOWING PARAPET HEIGHTS. ADDITIONAL PARAPET HEIGHTS REQUIRED TO BE CONFIRMED WITH PETSMART.

DESIGNER NOTE: DESIGNER TO CONFIRM ON PROJECT SPECIFIC GROUND SURVEY REPORT OR DETAIL IF CONDITIONS REQUIRE SPECIAL FOUNDATIONS AND DRAINAGE DOESN'T DRAIN INTO GRADE TRUCK DOCK WELL.

DESIGNER NOTE: COORDINATE WALL PACKS WITH SITE CONDITIONS. ADD WALL PACKS AS NEEDED.

DESIGNER NOTE: PROVIDE E.I.F.S. 2-WHEN REQUIRED ON A PROJECT SPECIFIC BASIS.

DESIGNER NOTE: ON A PROJECT SPECIFIC BASIS, LOW-E INSULATED GLASS SPECIFICATION COULD BE EITHER TYPICAL INSULATED GLASS OR SOLARBAN 70 (2) + CLEAR. SOLARBAN 90 (2) + CLEAR. VIRTIGLASS TABLE SOLARBAN 70 (2) + CLEAR. VLT=64, U-VALUE=0.29, SHGC=0.39 SOLARBAN 90 (2) + CLEAR. VLT=41, U-VALUE=0.29, SHGC=0.27 SOLARBAN 60 (2) + CLEAR. VLT=51, U-VALUE=0.29, SHGC=0.23 TYPICAL COLORBAND OPTIONS. SEE SHEET A6.1 FOR ADDITIONAL INFORMATION.

GENERAL NOTES:

1. SEE SHEET A0.1 FOR ARCHITECTURAL KEY NOTES.

MATERIAL/FINISH SCHEDULE (EXTERIOR)

	MATERIAL	FINISH COAT(S)	COLOR
CMU-1	SMOOTH FACE CMU	2 COATS SPEEDHIDE ACRYLIC EXTERIOR FLAT - 6-610XI	PAINT PPG PAINTS #PPG1007-5 "LAZY AFTERNOON"
CMU-2	SINGLE SCORE CMU	2 COATS SPEEDHIDE ACRYLIC EXTERIOR FLAT - 6-610XI	PAINT PPG PAINTS #PPG1007-6 "COOL CHARCOAL"
EIFS-1	E.I.F.S.	2 COATS SPEEDHIDE ACRYLIC EXTERIOR FLAT - 6-610XI	PAINT PPG PAINTS #PPG1002-2 "ARCTIC COTTON" SAND FINISH
EIFS-2	E.I.F.S.	2 COATS SPEEDHIDE ACRYLIC EXTERIOR FLAT - 6-610XI	PAINT PPG PAINTS #PPG1007-5 "LAZY AFTERNOON" SAND FINISH
EPT-1	GUTTERS & DOWNSPOUTS	PAINT GRIP GALVANIZED 2 COATS PITT-TECH DIRECT-TO-METAL SEMI-GLOSS 90-1210	PAINT PPG PAINTS #PPG1007-5 "LAZY AFTERNOON"
EPT-2	DOORS & FRAMES	PAINT GRIP GALVANIZED 2 COATS PITT-TECH DIRECT-TO-METAL SEMI-GLOSS 90-1210	PAINT PPG PAINTS MATCH EXTERIOR WALL COLOR
EPT-3	COPING / STEEL PLATE	PAINT GRIP GALVANIZED 2 COATS PITT-TECH DIRECT-TO-METAL SEMI-GLOSS 90-1210	PAINT PPG PAINTS #PPG1007-5 "LAZY AFTERNOON"
EPT-4	PIPE BOLLARD	2 COATS PITT-TECH DIRECT-TO-METAL SEMI-GLOSS 90-1210	PAINT PPG PAINTS TRAFFIC YELLOW
EPT-5	CHAIN LINK FENCE	PREFINISHED GALVANIZED (NO PAINT)	GALVANIZED
EPT-6	COPING	PAINT GRIP GALVANIZED 2 COATS PITT-TECH DIRECT-TO-METAL SEMI-GLOSS 90-1210	PAINT PPG PAINTS #PPG1002-2 "ARCTIC COTTON"
SF-1	STOREFRONT	ANODIZED FINISH (NO PAINT)	PREFINISHED CLEAR ANODIZED ALUMINUM FRAMING FINISH W/ 1" LOW-E INSULATING TEMPERED GLASS, PPG INDUSTRIES SOLARBAN ## (2) + CLEAR (OR APPROVED EQUAL).
SF-2	AUTOMATIC SLIDING ENTRANCE DOOR W/ TRANSOM	ANODIZED FINISH (NO PAINT)	PREFINISHED CLEAR ANODIZED ALUMINUM FRAMING FINISH W/ 1" LOW-E INSULATING GLASS, PPG INDUSTRIES SOLARBAN ## (2) + CLEAR (OR APPROVED EQUAL). PROVIDE TEMPERED GLASS IN SLIDING DOOR AND SIDE LIGHTS AND HEAT STRENGTHENED AT TRANSOM.

MATERIAL/PRIMER SCHEDULE (EXTERIOR)

MATERIAL	PRIMERS
EXTERIOR GALVANIZED METAL	1 COAT PITT-TECH DIRECT-TO-METAL PRIMER 90-712
EXTERIOR FERROUS METAL	1 COAT PITT-TECH DIRECT-TO-METAL PRIMER 90-712
EXTERIOR CMU	1 COAT SPEEDHIDE ACRYLIC BLOCK FILLER 6-15XI
E.I.F.S.	1 COAT PPG SEAL GRIP PRIMER SEALER 17-912
PIPE BOLLARDS	1 COAT PITT-TECH DIRECT-TO-METAL PRIMER 90-712

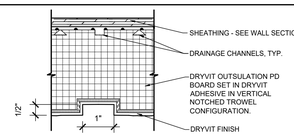

"U" GROOVE REVEAL

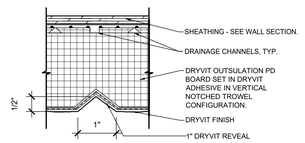

"V" GROOVE REVEAL

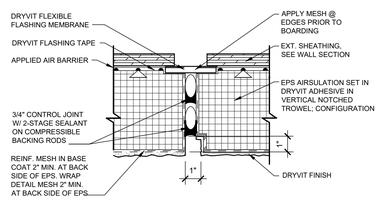

VERTICAL CONTROL JOINT

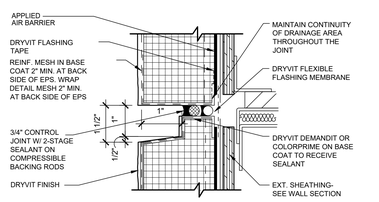

HORIZONTAL CONTROL JOINT

5 A4.0 TYPICAL EIFS CONTROL & REVEAL JOINTS
SCALE: 1" = 1'-0"

TENANT:
PETSMART
19601 North 27th Avenue
Phoenix, Arizona 85027 - (623) 580-6100

PROJECT:
18K 2025 U.S. VET SERVICES INSTRUCTION SET

FEBRUARY 12, 2025

ARCHITECT:

CONSULTANT:

SEAL:

CITY SEAL:

DISCLAIMER:
THIS DRAWING AND DESIGN IN COPYRIGHT PROTECTED WHICH SHALL NOT BE USED, REPRODUCED OR REVISED WITHOUT WRITTEN PERMISSION BY PETSMART. THE CONTRACTOR SHALL CHECK AND VERIFY ALL DIMENSIONS AND UTILITY LOCATIONS AND REPORT ALL ERRORS AND OMISSIONS PRIOR TO COMMENCING WORK.
THIS DRAWING IS NOT TO BE SCALED.

ISSUED FOR:

#	DESCRIPTION	DATE

PROJECT NO: 18K 2025 US INSTRUCTION SET

ORIGINAL SCALE: AS INDICATED

IF THIS BAR IS NOT 1" LONG, ADJUST YOUR PLOTTING SCALE

DRAWN BY: XXX

CHECKED BY: XXX

PAGE #: 01 OF: 56

DISCIPLINE: ARCHITECTURAL

TITLE:
EXTERIOR ELEVATIONS

SHEET NUMBER:
A4.0