EQUIPMENT COORDINATION SCHEDULE

GENERAL NOTES:

1. ALL ITEMS NOTED AS ***** ARE SUPPLIED AND INSTALLED IN THE MILLWORK PACKAGE BY THE NATIONAL ACCOUNT MILLWORK VENDOR AS PART OF THE G.C. SCOPE AND PRICE.
2. MILLWORK ITEMS NOTED AS (PAID FOR BY PETSMART) ARE NOT A PART OF THE G.C. PRICE BUT ARE STILL DELIVERED AND INSTALLED AS PART OF THE G.C. MILLWORK PACKAGE .
3. ALL MILLWORK IS TO RECEIVE RUBBER COVE BASE WHICH IS SUPPLIED AND INSTALLED BY THE G.C.
4. ALL BLOCKING AND BACKING IS SUPPLIED AND INSTALLED BY THE G.C.

ROOM NAME & NUMBER	FIXTURE REFERENCE NUMBER	ITEM	SUPPLIED AND INSTALLED BY OTHERS	SUPPLIED BY OTHERS INSTALLED BY G.C.	SUPPLIED AND INSTALLED BY G.C.	ELECTRICAL REQUIRED BY G.C.	PLUMBING REQUIRED BY G.C.	PLUMBING FINAL CONNECTION BY G.C.	REMARKS
BUILDING EXTERIOR 001	001A	EXTERIOR SIGN	●			●			
VET SERVICES CHECK-IN 170	170A	CHECK-IN DESK			●	●			**** SEE GENERAL NOTES ABOVE
	170B	SCALE	●			●			MIDMARK
	170C	INTERIOR SIGN	●						
	170D	WAITING AREA SEATING	●						
PHARMACY 171	171A	REFRIGERATOR	●			●			17.5 CU FT. MIN FOR VACCINES AND PHARMACY ITEMS (PAID FOR BY PETSMART)
	171B	MILLWORK			●				**** SEE GENERAL NOTES ABOVE
TREATMENT 172	172A	DRY TREATMENT TABLE		●		●			**** SEE GENERAL NOTES ABOVE (PAID FOR BY PETSMART) MIDMARK
	172B	WET TREATMENT TABLE		●		●	●	●	**** SEE GENERAL NOTES ABOVE (PAID FOR BY PETSMART) MIDMARK
	172C	TREATMENT TOWER		●		●	●	●	**** SEE GENERAL NOTES ABOVE (PAID FOR BY PETSMART) MIDMARK
	172D	DIGITAL TREATMENT BOARD (TV)		●		●			50" SMART TV FOR TREATMENT ROOM WHITE BOARD (PAID FOR BY PETSMART)
	172E	DIGITAL TREATMENT BOARD MOUNT (TV MOUNT)		●					**** SEE GENERAL NOTES ABOVE - BLOCKING REQUIRED
	172F	DENTAL X-RAY	●			●			
	172G	SCAVENGER OUTLET			●		●		
	172H	SCAVENGER PUMP (ABOVE CEILING)		●		●	●	●	MIDMARK
	172J	EYEWASH STATION			●		●		
	172K	TREATMENT LIGHTS		●		●			(PAID FOR BY PETSMART) MIDMARK
	172L	MILLWORK			●		●	●	**** SEE GENERAL NOTES ABOVE
	172M	KENNELS	●						MIDMARK
SURGERY 173	173A	SURGERY TABLE	●						
	173B	SURGERY LIGHT		●		●			(PAID FOR BY PETSMART) MIDMARK
	173C	SCAVENGER DROP			●		●		
X-RAY 174	174A	X-RAY MACHINE	●			●			4-WAY FLOATING TABLE IDEXX
	174B	X-RAY DISCONNECT			●	●			
	174C	X-RAY MONITOR WALL MOUNT		●		●			**** SEE GENERAL NOTES ABOVE - BLOCKING REQUIRED
	174D	SCAVENGER DROP			●		●		
KENNEL ROOM 175	175A	KENNELS	●						MIDMARK
ISOLATION 177	177A	KENNELS	●						MIDMARK
	177B	MILLWORK			●		●	●	**** SEE GENERAL NOTES ABOVE
SUPPORT 178	178A	WASHER	●			●	●	●	
	178B	DRYER	●			●			
	178C	FREEZER	●			●			
	178D	STAINLESS STEEL TABLE			●				**** SEE GENERAL NOTES ABOVE
	178E	MILLWORK			●				**** SEE GENERAL NOTES ABOVE
	178F	MOP SINK			●		●	●	SUPPLIED BY NATIOAL ACCOUNT PLUIMBING VENDOR AS PART OF G.C. SCOPE
	178G	LOCKERS	●						
FELINE WARD 179	179A	KENNELS	●						MIDMARK
EXAM #1 181	181A	EXAM TABLE		●					**** SEE GENERAL NOTES ABOVE (PAID FOR BY PETSMART) MIDMARK
	181B	BENCH			●				***** SEE GENERAL NOTES ABOVE
	181C	MILLWORK			●				***** SEE GENERAL NOTES ABOVE
EXAM #2 182	182A	EXAM TABLE		●					**** SEE GENERAL NOTES ABOVE (PAID FOR BY PETSMART) MIDMARK
	182B	BENCH			●				***** SEE GENERAL NOTES ABOVE
	182C	MILLWORK			●				(PAID FOR BY PETSMART) MIDMARK
EXAM #3 183	183A	EXAM TABLE		●					**** SEE GENERAL NOTES ABOVE (PAID FOR BY PETSMART) MIDMARK
	183B	BENCH			●				***** SEE GENERAL NOTES ABOVE
	183C	MILLWORK			●				***** SEE GENERAL NOTES ABOVE
ADA EXAM #4 184	184A	EXAM TABLE		●					**** SEE GENERAL NOTES ABOVE (PAID FOR BY PETSMART) MIDMARK
	184B	BENCH			●				***** SEE GENERAL NOTES ABOVE
	184C	MILLWORK			●				***** SEE GENERAL NOTES ABOVE

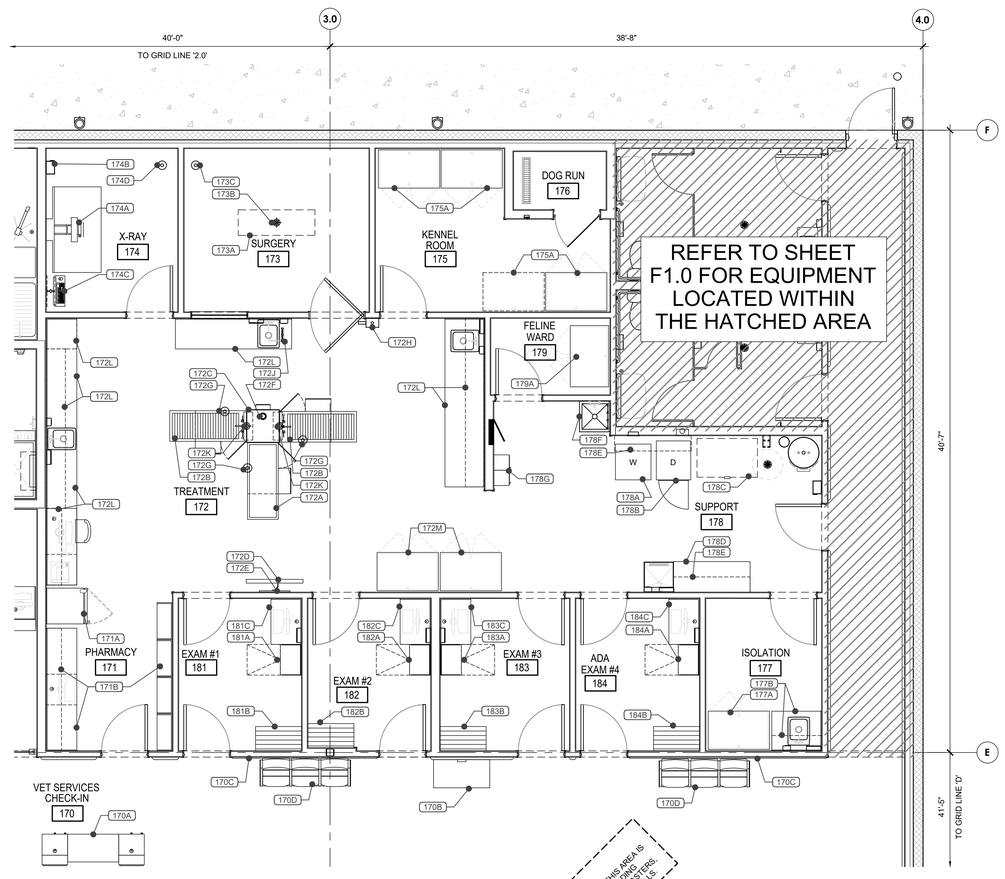

1 / F1.1 FIXTURE REFERENCE PLAN
SCALE: 1/4"=1'-0"

NORTH

DESIGNER NOTE: TRUE NORTH TO BE PROJECT SPECIFIC. REVISE AS REQUIRED. THE NORTH DIRECTION SHOWN ON THIS PLAN IS DEPENDENT ON THE ORIENTATION OF THE PLAN. THERE IS NO NEED TO INCLUDE "PROJECT NORTH"

DESIGNER NOTE: VERIFY AREA ON A PROJECT SPECIFIC BASIS. THIS AREA IS COMPUTED TO OUTSIDE FACE OF EXTERIOR BUILDING WALLS, EXCLUDING VENEERS, EXTERIOR INSULATION, PLANTERS, ETC., AND TO CENTERLINE OF SHARED DEMISING WALLS.

PETSMART VET SERVICES LEASE AREA SQUARE FOOTAGE: 1,995 SQ. FT.

TENANT:

PETSMART

19601 North 27th Avenue
Phoenix, Arizona 85027 - (623) 580-6100

PROJECT:

18K 2025 U.S. VET SERVICES INSTRUCTION SET

FEBRUARY 12, 2025

ARCHITECT:

CONSULTANT:

SEAL:

CITY SEAL:

DISCLAIMER:

THIS DRAWING AND DESIGN IN COPYRIGHT PROTECTED WHICH SHALL NOT BE USED, REPRODUCED OR REVISED WITHOUT WRITTEN PERMISSION BY PETSMART. THE CONTRACTOR SHALL CHECK AND VERIFY ALL DIMENSIONS AND UTILITY LOCATIONS AND REPORT ALL ERRORS AND OMISSIONS PRIOR TO COMMENCING WORK.

THIS DRAWING IS NOT TO BE SCALED.

ISSUED FOR:

#	DESCRIPTION	DATE

PROJECT NO: 18K 2025 US INSTRUCTION SET

ORIGINAL SCALE: AS INDICATED

DRAWN BY: XXX

CHECKED BY: XXX

PAGE # 01 OF 56

IF THIS BAR IS NOT 1" LONG, ADJUST YOUR PLOTTING SCALE

1"

DISCIPLINE: ARCHITECTURAL

TITLE: FIXTURE REFERENCE PLAN

SHEET NUMBER: **F1.1**