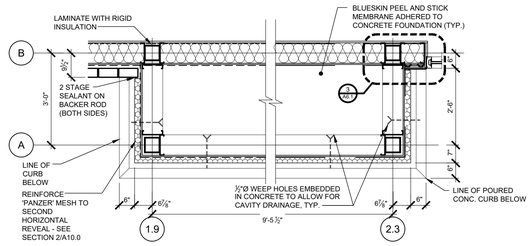

9 A10.0 PLAN DETAIL @ E.I.F.S
SCALE: 1/2" = 1'-0"

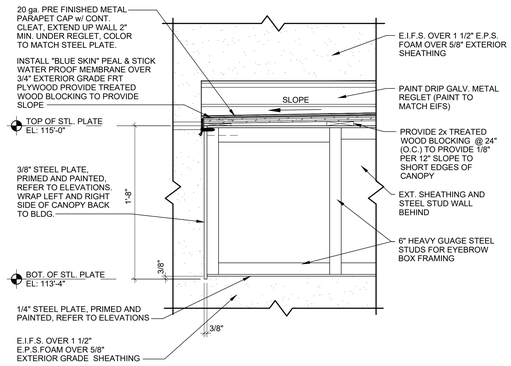

8 A10.0 DETAIL AT CANOPY
SCALE: 1-1/2" = 1'-0"

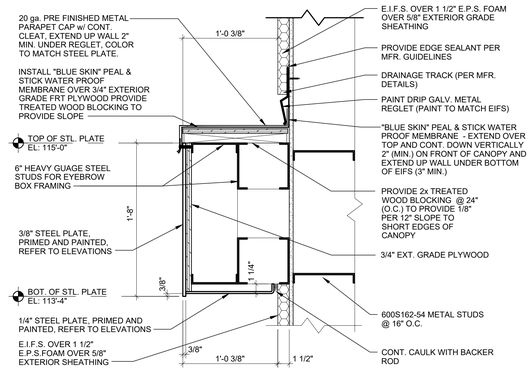

7 A10.0 DETAIL AT CANOPY
SCALE: 1-1/2" = 1'-0"

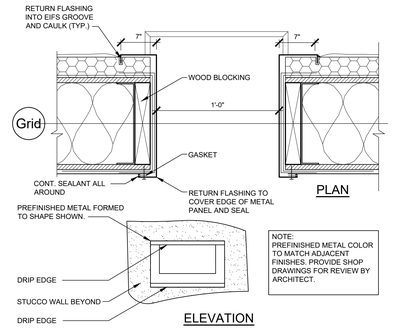

6 A10.0 SCUPPER OVERFLOW DETAILS
SCALE: 1" = 1'-0"

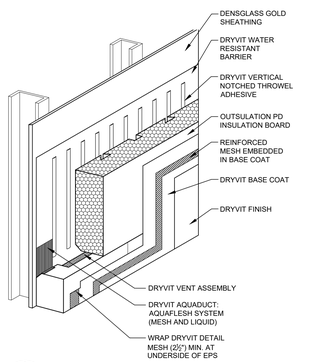

5C A10.0 E.I.F.S APPLICATION DETAIL
SCALE: 1" = 1'-0"

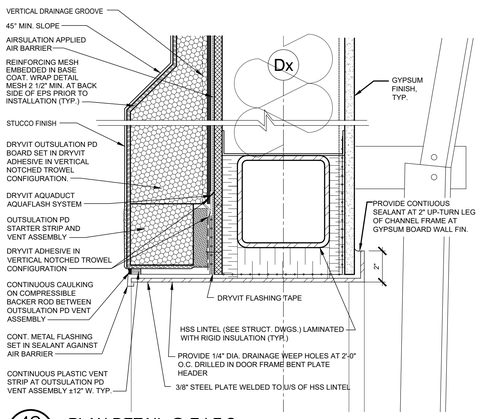

4C A10.0 PLAN DETAIL @ E.I.F.S.
SCALE: 3" = 1'-0"

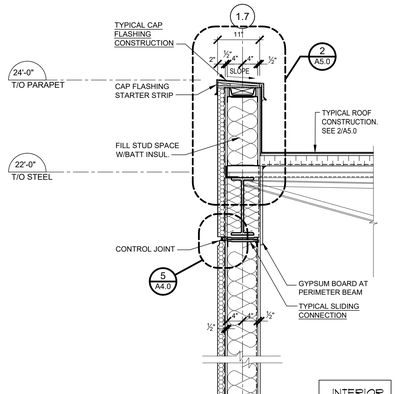

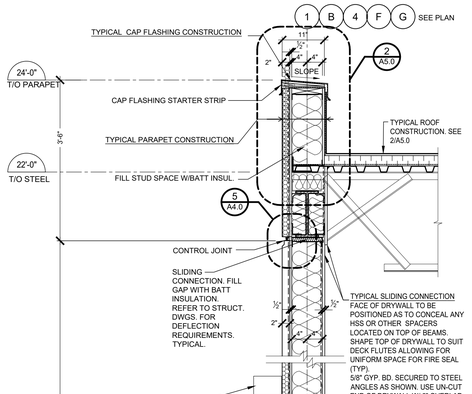

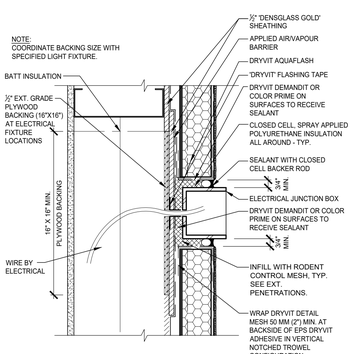

5B A10.0 ELECTRICAL JUNCTION BOX DETAIL
SCALE: 1" = 1'-0"

4B A10.0 SECTION DETAIL @ E.I.F.S.
SCALE: 1" = 1'-0"

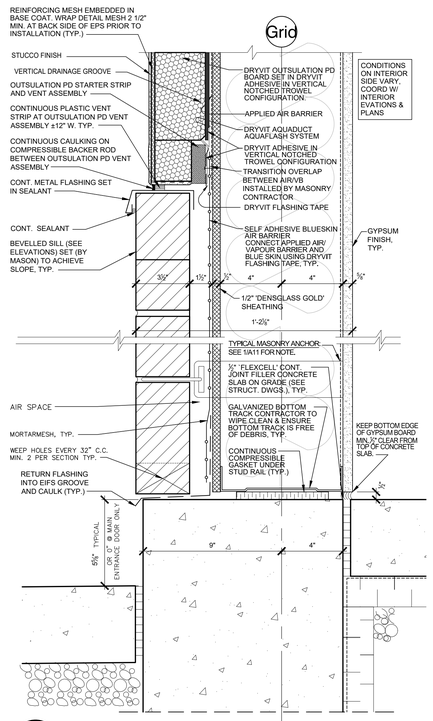

3 A10.0 SECTION AT WALL BASE
SCALE: 1" = 1'-0"

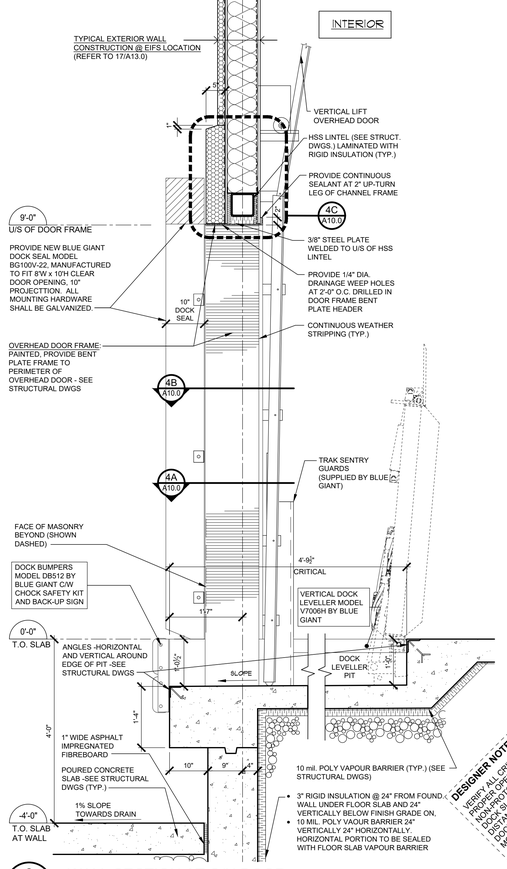

2 A10.0 WALL SECTION AT O/H DOOR
SCALE: 3/4" = 1'-0"

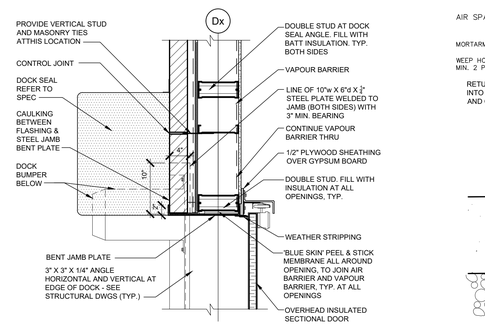

4A A10.0 PLAN DETAIL @ MASONRY
SCALE: 1" = 1'-0"

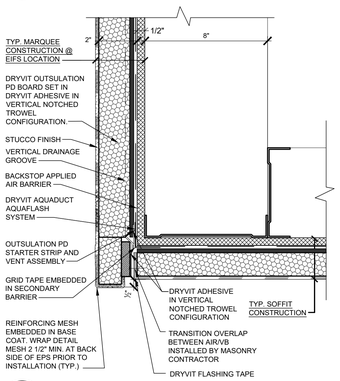

5A A10.0 SECTION DETAIL @ E.I.F.S.
SCALE: 3" = 1'-0"

CLIENT:

PETSMART
19601 North 27th Avenue
Phoenix, Arizona 85027 - (623) 580-6100

CLIENT REF #: 1234

PROJECT:

14K 2026 CANADIAN INSTRUCTION SET

AUGUST 05, 2026

CONSULTANT:

ARCHITECT:

SEAL:

CITY SEAL:

DESIGNER NOTE: VERIFY WITH SITE SPECIFIC PROPERTY LINE, ADJACENT BUILDINGS, LIMITING DISTANCE AS REQUIRED BY LOCAL CODE.

DISCLAIMER: COPYRIGHT:
THIS DRAWING AND DESIGN IS COPYRIGHT PROTECTED WHICH SHALL NOT BE USED, REPRODUCED OR REVISED WITHOUT WRITTEN PERMISSION BY PETSMART. THE CONTRACTOR SHALL CHECK AND VERIFY ALL DIMENSIONS AND UTILITY LOCATIONS AND REPORT ALL ERRORS AND OMISSIONS PRIOR TO COMMENCING WORK.
THIS DRAWING IS NOT TO BE SCALED.

ISSUED FOR:

NUMBER	ISSUE	DATE

PROJECT NO: CA0073426.0987
DATE: 05.08.26
ORIGINAL SCALE: AS NOTED
IF THIS BAR IS NOT 1" LONG, ADJUST YOUR PLOTTING SCALE. 1"
DESIGNED BY:
DRAWN BY:
CHECKED BY:
PAGE #: 23 OF: 54
DISCIPLINE: ARCHITECTURAL

TITLE:

WALL SECTIONS AND DETAILS

SHEET NUMBER:

A10.0