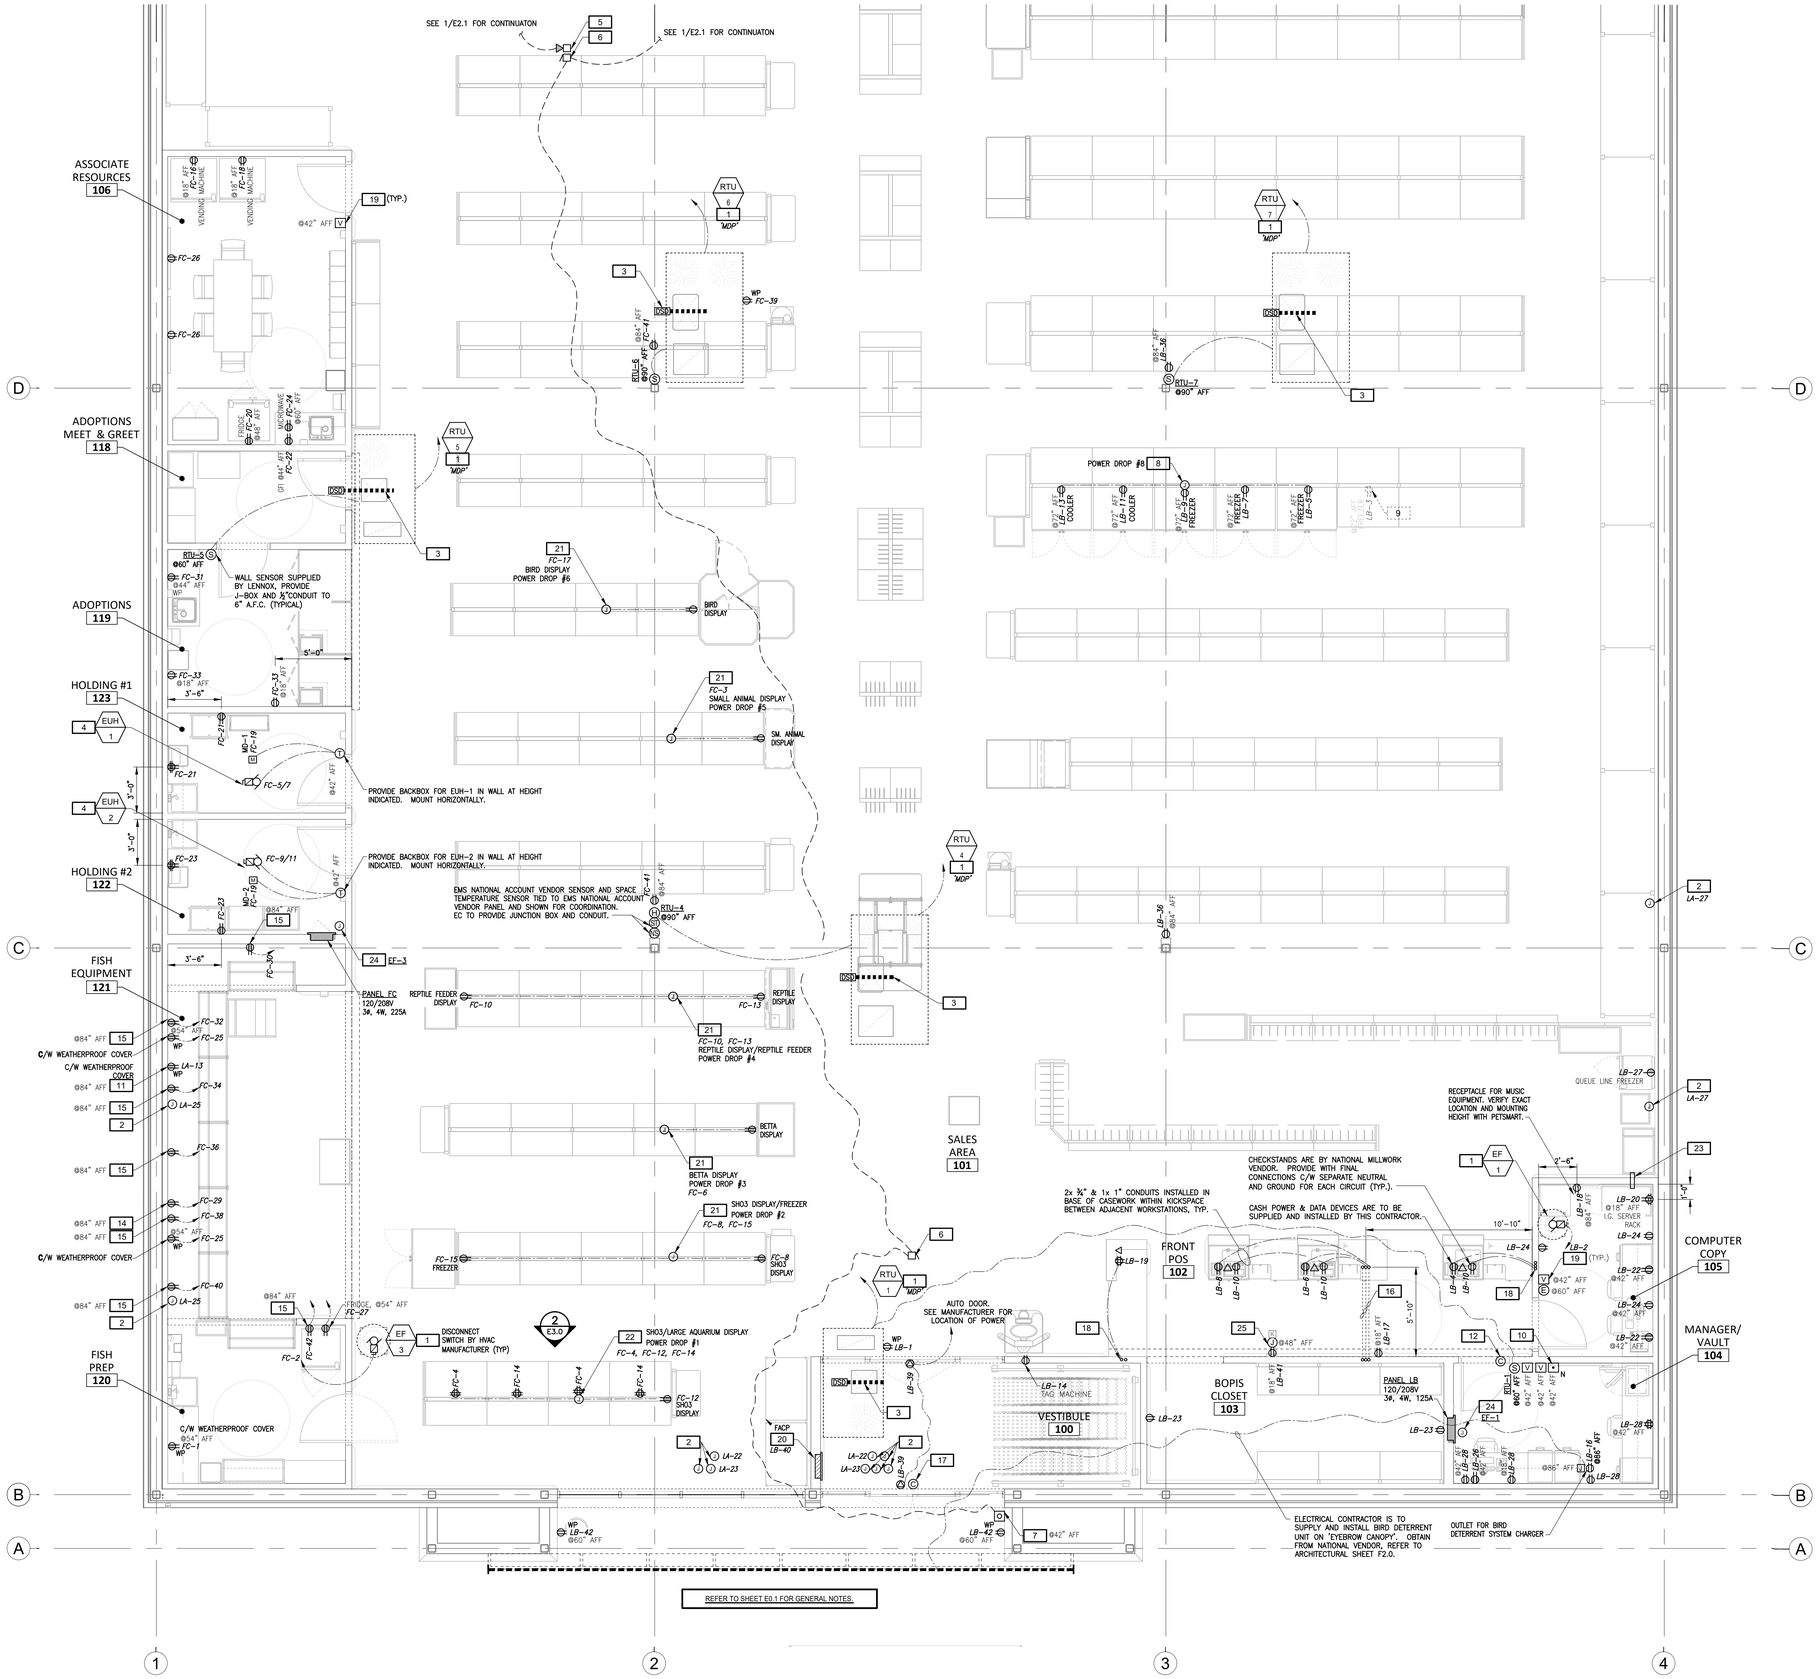

1 E2.0 POWER PLAN - FRONT STORE AREA
SCALE: 1/4" = 1'-0"

NORTH

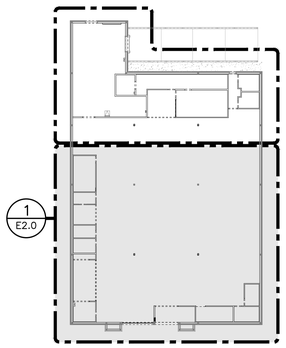

KEY PLAN
1/32" = 1'-0"

ELECTRICAL KEY NOTES:

#	
1	RTU'S & EXHAUST FANS: CONDUITS FOR POWER AND ANY CONTROL WIRING TO EQUIPMENT ON THE ROOF MUST BE RUN INSIDE THE ROOF CURB. DO NOT PENETRATE THE ROOF WITH ANY CONDUITS. SEE EQUIPMENT SCHEDULE ON E0.2.
2	EXTERIOR SIGNS: PROVIDE WEATHERPROOF J-BOXES AND CONNECTIONS. VERIFY EXACT LOCATION AND REQUIREMENTS WITH SIGN MANUFACTURER AND PETSMART CONSTRUCTION MANAGER. CONTRACTOR TO PROVIDE AND COORDINATE ACCESS FOR POWER TO SIGN.
3	CONNECT/WIRE DUCT SMOKE DETECTOR IN ROOFTOP UNIT MAIN SUPPLY AIR DUCT TO FIRE ALARM SYSTEM, AND ENSURE PROPER FUNCTION OF RELAY TO SHUTDOWN ROOFTOP UNIT.
4	ELECTRIC HEATER: PROVIDE POWER CONNECTION, THERMOSTAT AND ALL WIRING CONNECTIONS TO HEATER AND MOTORIZED DAMPER. REFER TO DETAIL 4/E3.0 FOR FURTHER INFORMATION.
5	DOOR HORN: PROVIDE HORN, CEILING MOUNT TO BOTTOM CHORD OF JOIST IN SALES AREA. WALL MOUNT OTHER AREAS AT HEIGHT INDICATED ON DRAWINGS. VERIFY LOCATION WITH PETSMART. CONNECT TO REAR PUSHBUTTON AS SHOWN ON DRAWINGS.
6	DOOR BUZZER: PROVIDE BUZZER, CEILING MOUNT TO BOTTOM CHORD OF JOIST IN SALES AREA. WALL MOUNT OTHER AREAS AT HEIGHT INDICATED ON DRAWINGS. VERIFY LOCATION WITH PETSMART. CONNECT TO FRONT PUSHBUTTON AS SHOWN ON DRAWINGS (SEE KEY NOTE 7).
7	(EXTERIOR) DOOR PUSH-BUTTON: PROVIDE PUSH-BUTTON. CONNECT TO APPROPRIATE BUZZERS OR HORNS AS SHOWN ON DRAWINGS (SEE KEY NOTES 5 AND 6). PROVIDE LAMACOID LABEL ABOVE BUTTON, "PETSMART".
8	RIGID DROP FOR COOLERS/FREEZERS: PROVIDE A 1½" RIGID CONDUIT TO JUNCTION BOX AT TOP OF FIXTURE (COORDINATE EXACT HEIGHT ON SITE). ELECTRICAL CONTRACTOR TO WIRE WITH ¾" FLEXIBLE CONDUIT TO FREEZER/COOLER OUTLETS (TYP. 4), CIRCUIT AS INDICATED. REFER TO DETAIL 1/E3.0.
9	FREEZER/COOLER OUTLET: PROVIDE NEMA 5-20P, 20A (3-PRONG), 120V SINGLE PHASE RECEPTACLE SURFACE MOUNTED ON EITHER MILLWORK SHROUD OR PEGBOARD OF GONDOLA FIXTURE @72" AFF FOR DELI COOLER/FREEZERS. CONTRACTOR TO VERIFY THAT OUTLET IS COMPATIBLE WITH PLUG/CORD. REFER TO DETAIL 1/E3.0.
10	EMS NATIONAL ACCOUNT VENDOR PUSH-BUTTON OVERRIDE: INSTALL MANAGER'S EMS NATIONAL ACCOUNT VENDOR PUSH-BUTTON OVERRIDE, FURNISHED BY EMS NATIONAL ACCOUNT VENDOR. PROVIDE A RECESSED 4"x4" JUNCTION BOX, 3/4" CONDUIT TO 6" AFC WITH 1x 9 CONDUCTOR 18 GA CABLE TO EMS NATIONAL ACCOUNT VENDOR OPUS CONTROLLER.
11	FISH RACK LIGHTING: PROVIDE A WP GFCI PROTECTED OUTLET C/W WEATHERPROOF COVER AND CIRCUITRY @84" AFF FOR FISH RACK LIGHTING. PROVIDE FINAL CONNECTION AND CONTROLS VIA EMS SYSTEM. COORDINATE ALL REQUIREMENTS/PLUG-CORD LENGTH WITH FISH EQUIPMENT SUPPLIER PRIOR TO ROUGH-IN AND MAKE FINAL CONNECTION.
12	DOOR SECURITY: SEE DETAIL 5/E3.0.
13	NOT USED.
14	TURTLE TANK OUTLET: PROVIDE 120V, 20A GFCI BREAKER IN PANEL FOR TURTLE TANK. OUTLET @84" AFF. MAKE FINAL CONNECTION WHEN EQUIPMENT IS LOCATED. COORDINATE ALL REQUIREMENTS/PLUG-CORD LENGTH WITH FISH EQUIPMENT SUPPLIER PRIOR TO ROUGH-IN AND MAKE FINAL CONNECTION.
15	TROPICAL & COLD WATER FILTRATION SYSTEM: PROVIDE 120V, 20A GFCI PROTECTED BREAKER FOR FILTRATION RECEPTACLES @84" AFF. COORDINATE ALL REQUIREMENTS/PLUG-CORD LENGTH WITH FISH EQUIPMENT SUPPLIER PRIOR TO ROUGH-IN AND MAKE FINAL CONNECTION..
16	CUT SLAB AND ROUTE 2x 1"Ø FOR POWER AND 1x 1"Ø FOR TELECOM IN SLAB ACROSS TO CASH. CONDUITS TO TERMINATE 3" AFF IN FLOOR MOUNTED JUNCTION BOXES FOR POWER, DATA CONDUIT. PROVIDE END BUSHINGS AND PULLSTRINGS. EXTEND FLEX CONDUIT FROM JUNCTION BOX TO SURFACE MOUNTED DEVICES IN CASEWORK. PROVIDE FINAL CONNECTION WITH SEPARATE NEUTRAL AND GROUND FOR EACH CIRCUIT (TYPICAL).
17	DOOR CONTACT IS PRE-INSTALLED BY DOOR SUPPLIER. EC TO ENSURE CONDUIT FOR SECURITY TO DOOR FOLLOWS THE SAME PATH AS DOOR POWER AND TERMINATES IN DOOR HEADER FRAME.
18	PROVIDE RIGID CONDUITS DOWN IN WALL TO 2" AFF AND WITHIN KICKSPACE OF MILLWORK FOR POWER AND DATA OUTLETS IN MILLWORK, C/W PULLSTRING.
19	VOLUME CONTROL BY OTHERS. ELECTRICAL CONTRACTOR TO ROUGH-IN BOX AT 42" A.F.F. (U.N.O.), TYPICAL.
20	FIRE ALARM ANNUNCIATOR PANEL: THIS CONTRACTOR IS TO MOUNT RECESSED IN VESTIBULE WALL. NO SURFACE CONDUITS PERMITTED. LOCATE PANEL AS CLOSE TO EXTERIOR WALL AS POSSIBLE.
21	RIGID POWER DROP (AT GONDOLAS): COORDINATE WITH FIXTURE PLAN. VERIFY WITH PETSMART CONSTRUCTION MANAGER AND INSTALL. SEE DETAIL 3/E3.0.
22	RIGID POWER DROP (FOR LARGE AQUARIUMS): COORDINATE WITH FIXTURE PLAN. SEE DETAIL 2/E3.0.
23	3" PVC NIPPLE THROUGH WALL. TOP OF NIPPLE/PIPE INSTALLED IN LINE WITH AND 1" BELOW BOTTOM CHORD OF BAR JOIST. PAINT TO MATCH WALL COLOUR.
24	J-BOX FOR RELAY SERVING EXHAUST FANS: PROVIDE 8"x8"x4" J-BOX ON WALL 12" ABOVE CEILING FOR EXHAUST FAN CONTROL RELAY. SEE 2/EM2 FOR WIRING. LABEL CIRCUIT NUMBER AND EXHAUST FAN NUMBER ON BOX COVER.
25	FRONT P.O.S. SECURITY ALARM KEYPAD: SEE DETAIL 13/E3.0.

CLIENT:

PETSMART
19601 North 27th Avenue
Phoenix, Arizona 85027 - (623) 580-6100

CLIENT REF #: 1234

PROJECT:

14K 2026 CANADIAN INSTRUCTION SET

AUGUST 05, 2026

CONSULTANT:

ARCHITECT:

SEAL:

CITY SEAL:

DISCLAIMER: COPYRIGHT:
THIS DRAWING AND DESIGN IS COPYRIGHT PROTECTED WHICH SHALL NOT BE USED, REPRODUCED OR REVISED WITHOUT WRITTEN PERMISSION BY PETSMART. THE CONTRACTOR SHALL CHECK AND VERIFY ALL DIMENSIONS AND UTILITY LOCATIONS AND REPORT ALL ERRORS AND OMISSIONS PRIOR TO COMMENCING WORK.
THIS DRAWING IS NOT TO BE SCALED.

ISSUED FOR:

NUMBER	ISSUE	DATE

PROJECT NO: CA0073426.0987
DATE: 05.08.26
ORIGINAL SCALE: AS NOTED
DESIGNED BY:
DRAWN BY:
CHECKED BY:
PAGE #: 49 OF: 54
IF THIS BAR IS NOT 1" LONG, ADJUST YOUR PLOTTING SCALE. 1"

DISCIPLINE: ELECTRICAL

TITLE: ENLARGED POWER FLOOR PLAN

SHEET NUMBER: **E2.0**