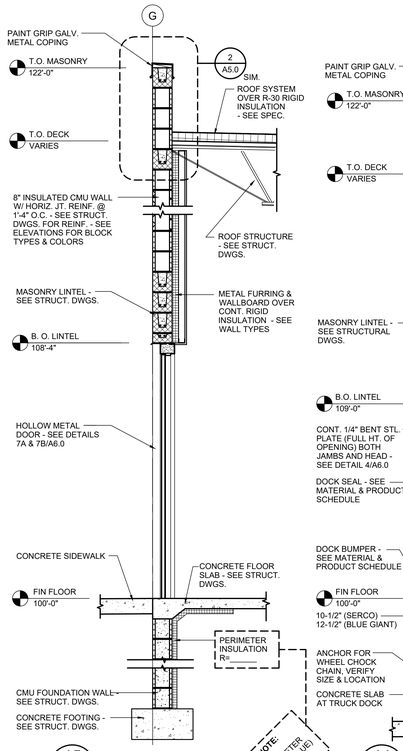

15 A11.0 WALL SECTION
SCALE: 1/2"=1'-0"

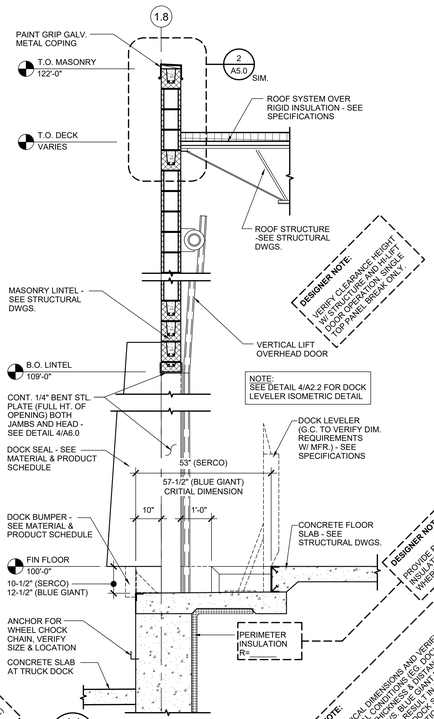

14 A11.0 WALL SECTION
SCALE: 1/2"=1'-0"

DESIGNER NOTE: PROVIDE PERIMETER INSULATION (R-VALUE) WHERE REQUIRED.

DESIGNER NOTE: VERIFY ALL CRITICAL DIMENSIONS AND VERIFY HORIZONTAL CONDITIONS - DOCK HEIGHT, DOCK SLOPE, WALL THICKNESS, DISTANCE FROM EDGE OF DOCK TO WALL, ETC. TO ENSURE PROPER FIT OF EQUIPMENT. SERCO TO BLUE GIANT BRAND DOCK LEVELER ORDER TO BE BLUE GIANT BRAND DOCK LEVELER. CONSULT WITH DOCK SUPPLIER AND PERMANENT CONSULTANTS WHEN OPERATIONS VARY SIGNIFICANTLY FROM PROTOTYPE CONDITIONS

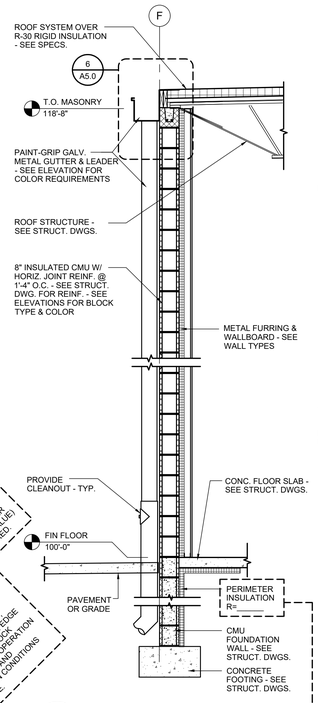

13 A11.0 WALL SECTION
SCALE: 1/2"=1'-0"

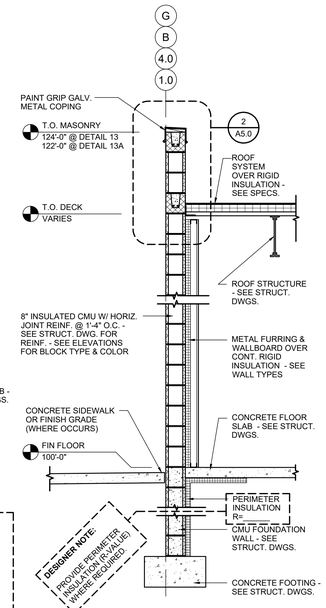

DESIGNER NOTE: PROVIDE PERIMETER INSULATION (R-VALUE) WHERE REQUIRED.

12A A11.0 12 A11.0 WALL SECTION
SCALE: 1/2"=1'-0"

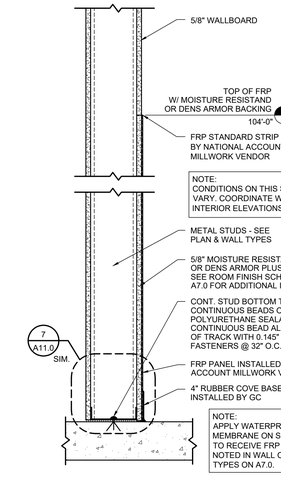

11 A11.0 BASE / TRIM DETAIL
SCALE: 1 1/2" = 1'-0"

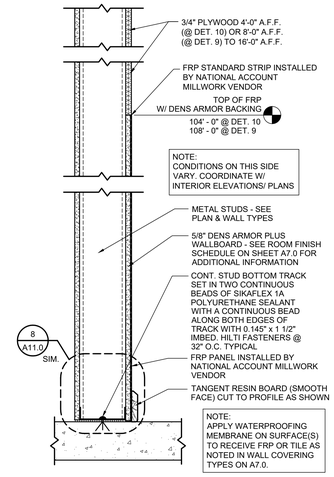

10 A11.0 9 A11.0 BASE / TRIM DETAIL
SCALE: 1 1/2" = 1'-0"

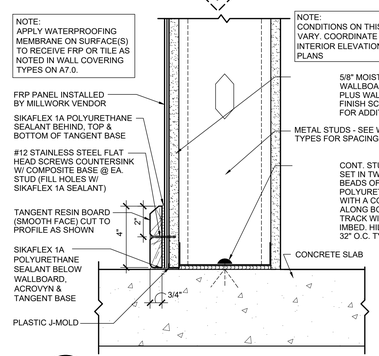

8 A11.0 DETAIL - BASE @ STUD WALL
SCALE: 3" = 1'-0"

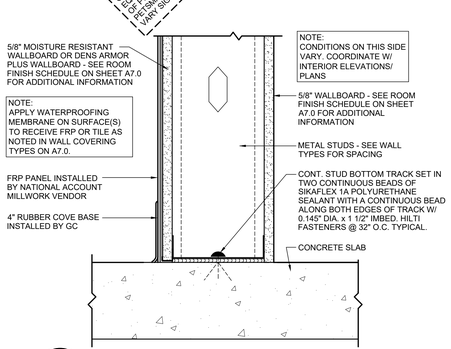

7 A11.0 DETAIL - BASE @ STUD WALL
SCALE: 3" = 1'-0"

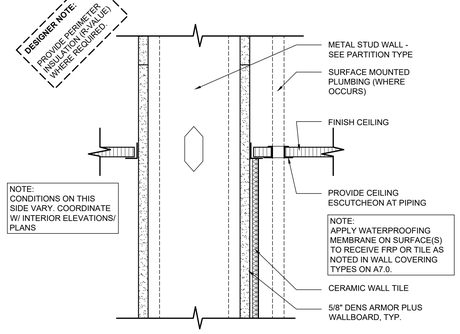

6 A11.0 DETAIL - CEILING PENETRATION
SCALE: 3" = 1'-0"

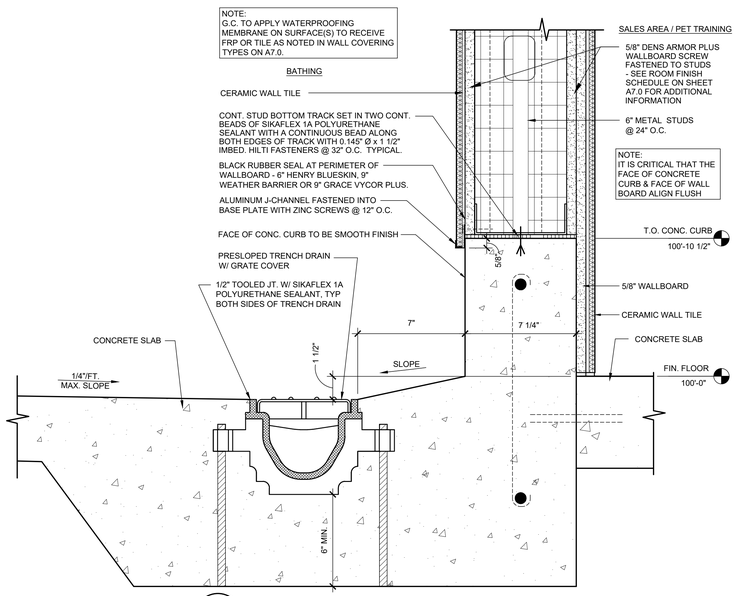

5 A11.0 TRENCH DRAIN @ BATHING
SCALE: 3" = 1'-0"

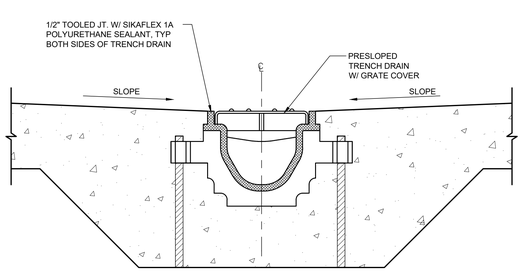

4 A11.0 TRENCH DRAIN @ DRYING
SCALE: 3" = 1'-0"

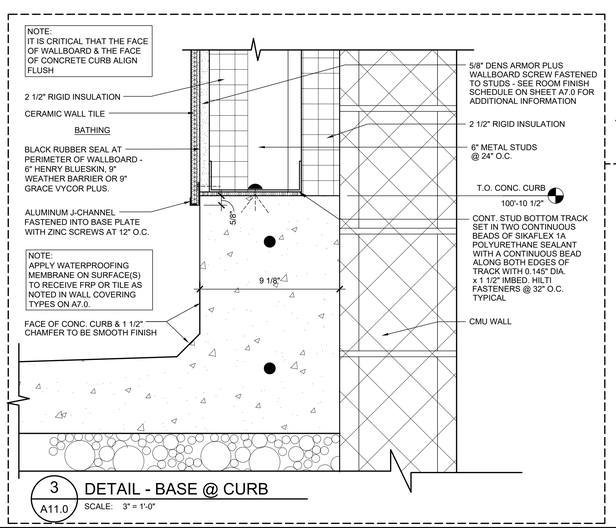

DESIGNER NOTE: FOR NON-PROTOTYPICAL FLOOR PLAN LOCATIONS WHERE BATHING AREA WALL OR CONCRETE PANEL WALL OCCURS, USE DETAIL 3 OTHERWISE MARK DETAIL 3 TO NOT USED.

3 A11.0 DETAIL - BASE @ CURB
SCALE: 3" = 1'-0"

2 A11.0 NOT USED
SCALE: 3"=1'-0"

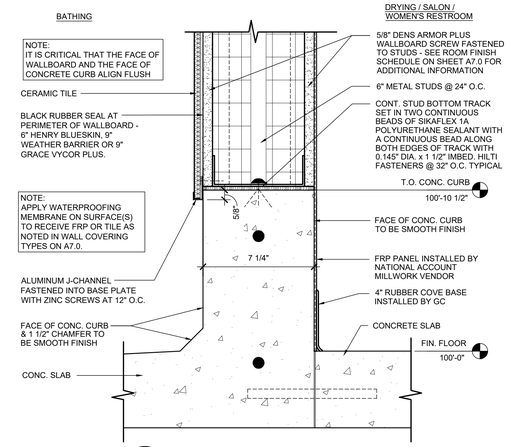

1 A11.0 DETAIL - BASE @ CURB
SCALE: 3" = 1'-0"

TENANT:

PETSMART
19601 North 27th Avenue
Phoenix, Arizona 85027 - (623) 580-6100

PROJECT:

16K 2026 U.S. INSTRUCTION SET

AUGUST 10, 2026

ARCHITECT:

CONSULTANT:

SEAL:

CITY SEAL:

DISCLAIMER:

THIS DRAWING AND DESIGN IN COPYRIGHT PROTECTED WHICH SHALL NOT BE USED, REPRODUCED OR REVISED WITHOUT WRITTEN PERMISSION BY PETSMART. THE CONTRACTOR SHALL CHECK AND VERIFY ALL DIMENSIONS AND UTILITY LOCATIONS AND REPORT ALL ERRORS AND OMISSIONS PRIOR TO COMMENCING WORK.

THIS DRAWING IS NOT TO BE SCALED.

ISSUED FOR:

#	DESCRIPTION	DATE

PROJECT NO: 16K 2026 US INSTRUCTION SET

ORIGINAL SCALE: AS INDICATED

IF THIS BAR IS NOT 1" LONG, ADJUST YOUR PLOTTING SCALE — 1"

DRAWN BY: XXX

CHECKED BY: XXX

PAGE #: 23 OF: 47

DISCIPLINE: ARCHITECTURAL

TITLE:

WALL SECTIONS AND DETAILS

SHEET NUMBER:

A11.0