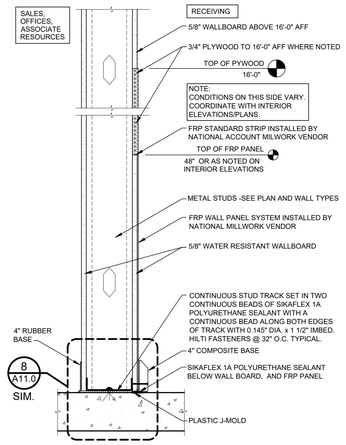

11 A11.0 WALL BASE AND TRIM DETAIL
SCALE: 1-1/2" = 1'-0"

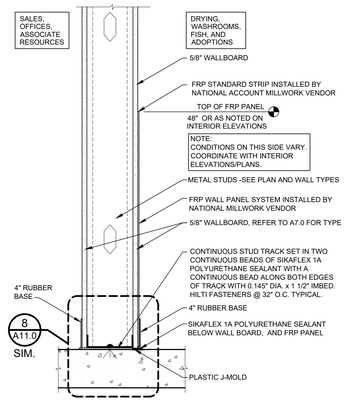

10 A11.0 WALL BASE AND TRIM DETAIL
SCALE: 1-1/2" = 1'-0"

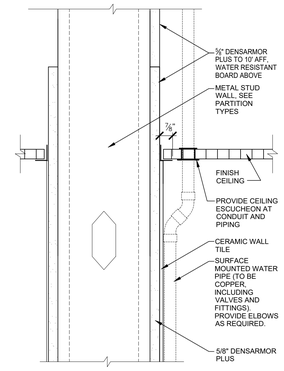

9 A11.0 BATHING ROOM CEILING DETAIL
SCALE: 3" = 1'-0"

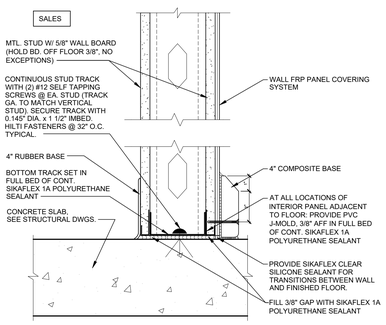

8 A11.0 DETAIL AT FRP WALL COVERING
SCALE: 3" = 1'-0"

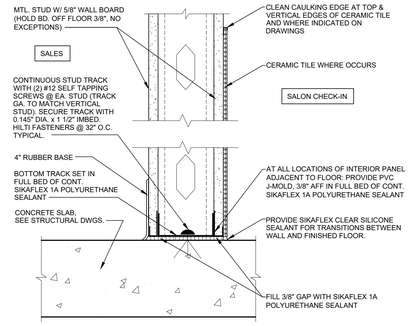

7 A11.0 DETAIL AT CERAMIC WALL TILES
SCALE: 3" = 1'-0"

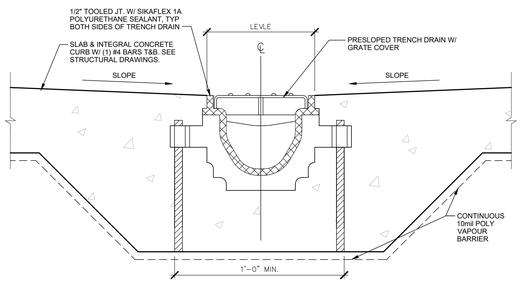

6 A11.0 DRYING ROOM TRENCH DRAIN DETAIL
SCALE: 3" = 1'-0"

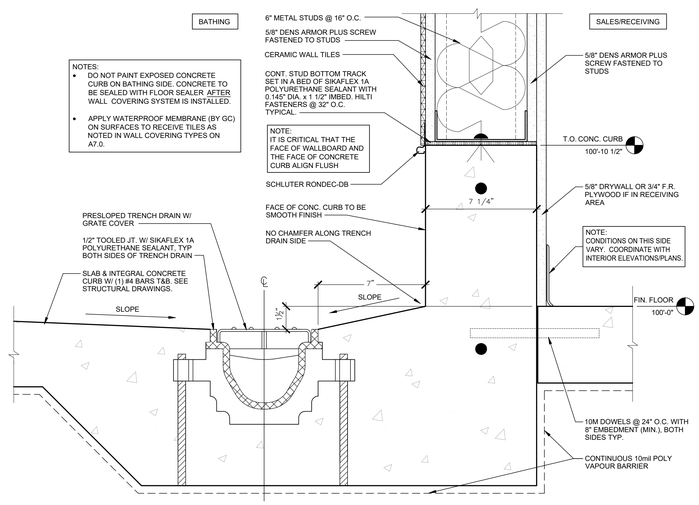

5 A11.0 BATHING TRENCH DRAIN DETAIL
SCALE: 3" = 1'-0"

4 A11.0 NOT USED
SCALE: 3" = 1'-0"

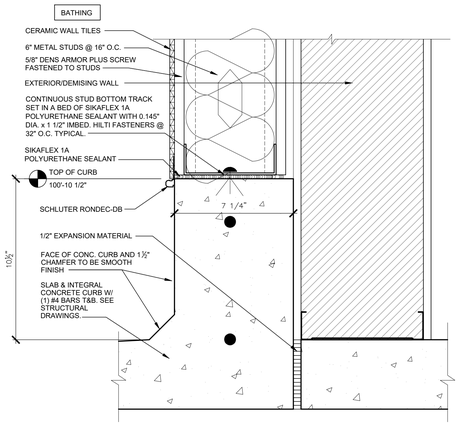

3 A11.0 DETAIL AT BATHING CURB
SCALE: 3" = 1'-0"

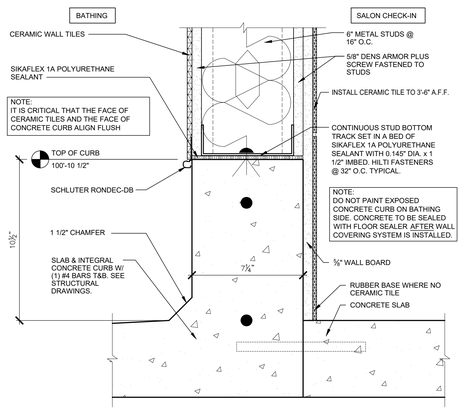

2 A11.0 DETAIL AT BATHING CURB
SCALE: 3" = 1'-0"

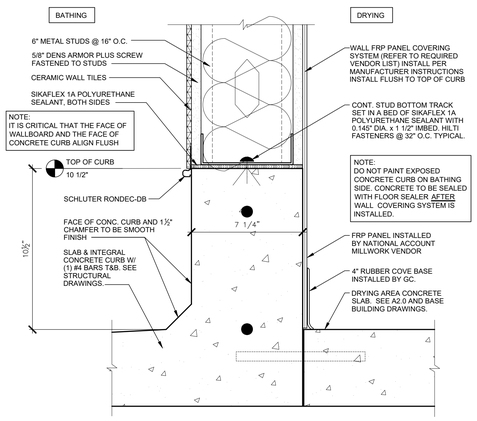

1 A11.0 DETAIL AT BATHING CURB
SCALE: 3" = 1'-0"

CLIENT:

PETSMART

19601 North 27th Avenue
Phoenix, Arizona 85027 - (623) 580-6100

CLIENT REF #: 1234

PROJECT:

14K 2025 CANADIAN INSTRUCTION SET

FEBRUARY 12, 2025

CONSULTANT:

ARCHITECT:

SEAL:

CITY SEAL:

DISCLAIMER: COPYRIGHT:
THIS DRAWING AND DESIGN IS COPYRIGHT PROTECTED WHICH SHALL NOT BE USED, REPRODUCED OR REVISED WITHOUT WRITTEN PERMISSION BY PETSMART. THE CONTRACTOR SHALL CHECK AND VERIFY ALL DIMENSIONS AND UTILITY LOCATIONS AND REPORT ALL ERRORS AND OMISSIONS PRIOR TO COMMENCING WORK.

THIS DRAWING IS NOT TO BE SCALED.

ISSUED FOR:

NUMBER	ISSUE	DATE

PROJECT NO: CA0045686.0146
DATE: 02.12.25
ORIGINAL SCALE: AS NOTED
DESIGNED BY:
DRAWN BY:
CHECKED BY:
PAGE #: 24 OF: 53
IF THIS BAR IS NOT 1" LONG, ADJUST YOUR PLOTTING SCALE. 1"

DISCIPLINE: ARCHITECTURAL

TITLE:

DETAILS

SHEET NUMBER:

A11.0