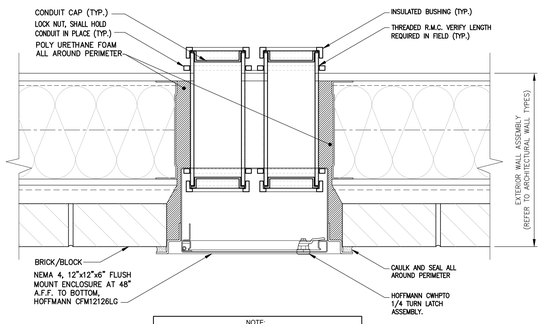

NOTE:
REFERENCE ONE LINE DIAGRAM (1/E0.1), SEE KEYNOTES 20 & 21 ON SHEET E2.1 FOR CONDUIT ASSEMBLY SIZE AND QUANTITIES. ACCESS BOX SUPPLIED BY NATIONAL ACCOUNT VENDOR

11 / E3.0 MOBILE GENERATOR ACCESS BOX
NTS

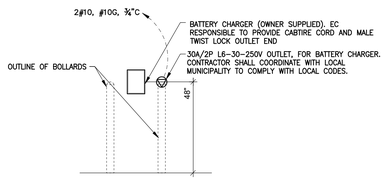

10 / E3.0 BATTERY CHARGER ELEVATION
NTS

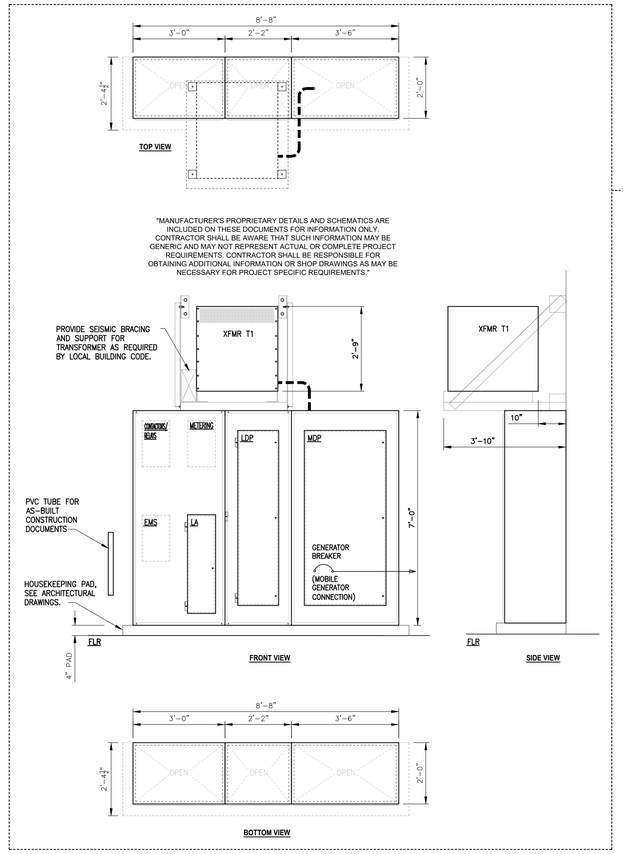

DESIGNER NOTE:
ON A PROJECT SPECIFIC BASIS, REVERSE/MIRROR ORIENTATION OF INTEGRATED POWER CENTER (IPC) BASED ON WHICH SIDE THE GENERATOR BOX TO BE SITUATED. GENERATOR BOX ALWAYS MUST BE ON THE SAME SIDE OF INTEGRATED POWER CENTER (IPC).

6 / E3.0 INTEGRATED POWER CENTER (IPC) PLAN VIEW & ELEVATION
1/2" = 1'-0"

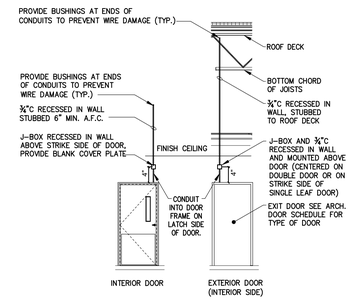

5 / E3.0 SECURITY CONNECTIONS AT DOORS
NTS

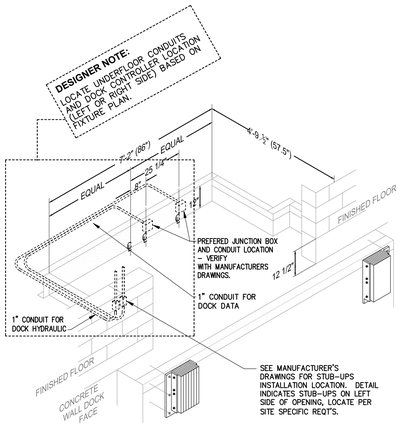

9 / E3.0 DOCK LEVELLER PIT ISOMETRIC
NTS

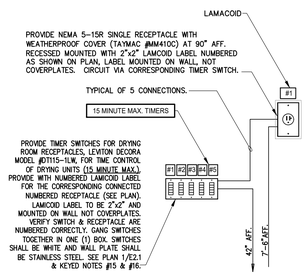

8 / E3.0 DRYING TIMER SWITCHES
NTS

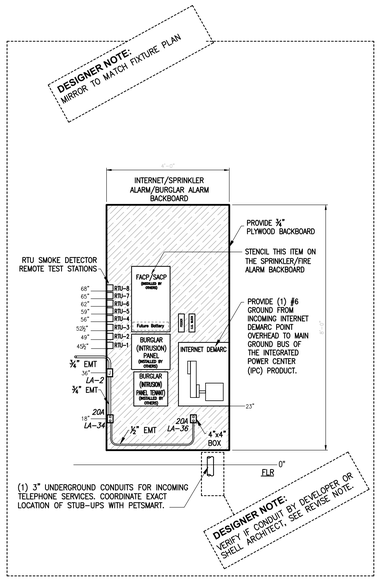

7 / E3.0 ELEVATION OF PHONE BOARD
NTS

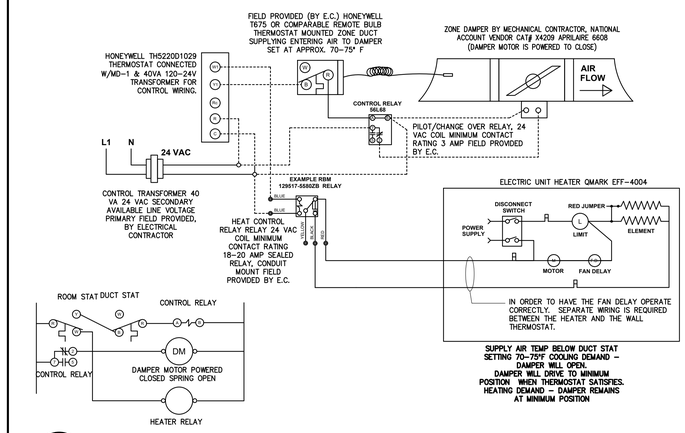

4 / E3.0 WIRING DIAGRAM FOR MOTORIZED DAMPER
NTS

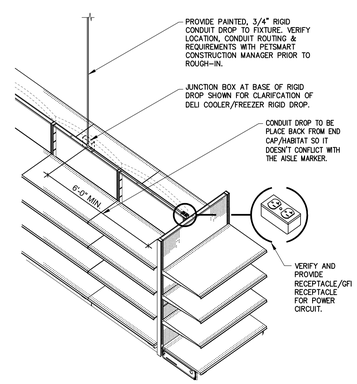

3 / E3.0 RIGID POWER DROP AT GONDOLAS
NTS

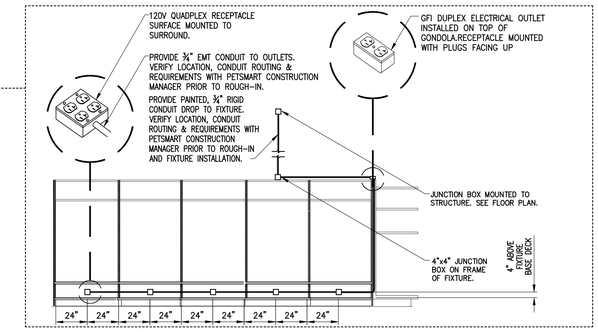

2 / E3.0 RIGID POWER DROP AT LARGE AQUARIUMS
NTS

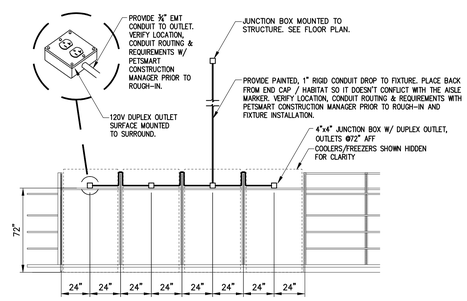

1 / E3.0 RIGID POWER DROP AT FREEZERS/COOLERS
NTS

CLIENT:
PETSMART
19601 North 27th Avenue
Phoenix, Arizona 85027 - (623) 580-6100
CLIENT REF #: 1234

PROJECT:
14K 2025 CANADIAN INSTRUCTION SET

FEBRUARY 12, 2025

CONSULTANT:

ARCHITECT:

SEAL:

CITY SEAL:

DISCLAIMER: COPYRIGHT:
THIS DRAWING AND DESIGN IS COPYRIGHT PROTECTED. WHICH SHALL NOT BE USED, REPRODUCED OR REVISED WITHOUT WRITTEN PERMISSION BY PETSMART. THE CONTRACTOR SHALL CHECK AND VERIFY ALL DIMENSIONS AND UTILITY LOCATIONS AND REPORT ALL ERRORS AND OMISSIONS PRIOR TO COMMENCING WORK.
THIS DRAWING IS NOT TO BE SCALED.

ISSUED FOR:

NUMBER	ISSUE	DATE

PROJECT NO: CA0045686.0146
DATE: 02.12.25
ORIGINAL SCALE: AS NOTED
IF THIS BAR IS NOT 1" LONG, ADJUST YOUR PLOTTING SCALE.
DESIGNED BY:
DRAWN BY:
CHECKED BY:
PAGE #: 50 OF: 53

DISCIPLINE: ELECTRICAL

TITLE: ELECTRICAL POWER DETAILS

SHEET NUMBER: E3.0