SLAB ON GRADE AT MASONRY PARTITIONS 190 (7 1/2") AND THICKER

TC-SOG-11

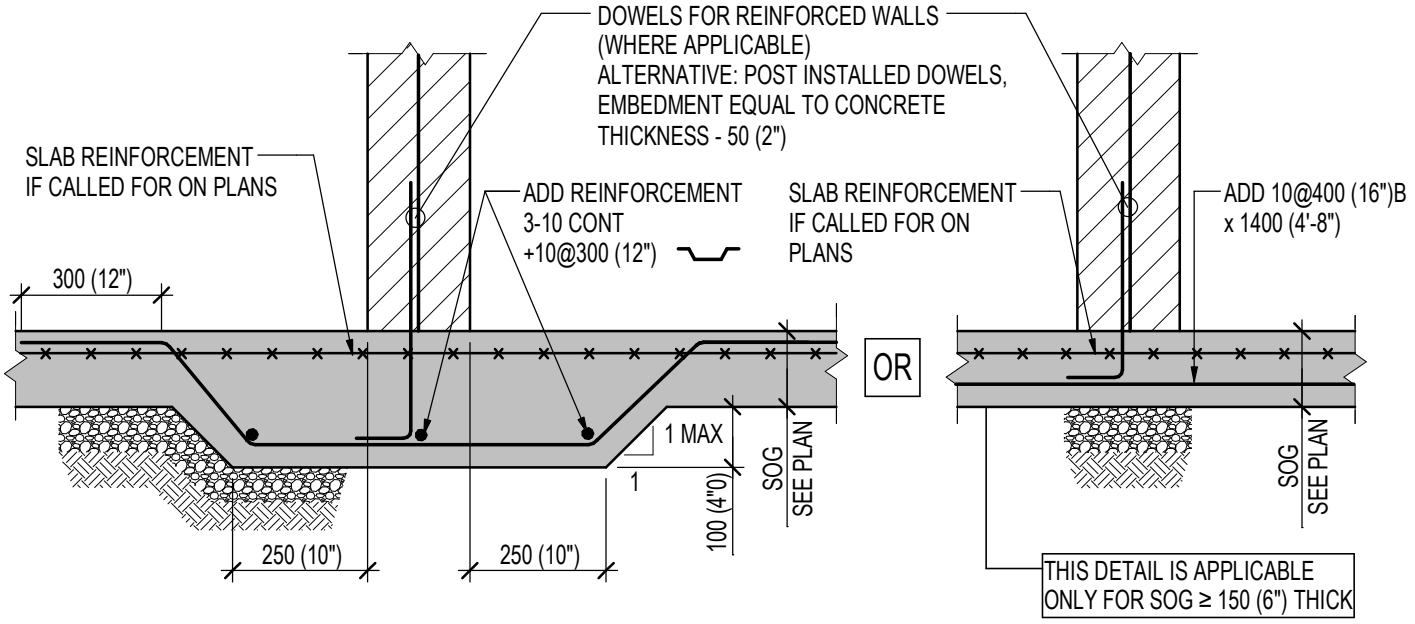

OCT 2017