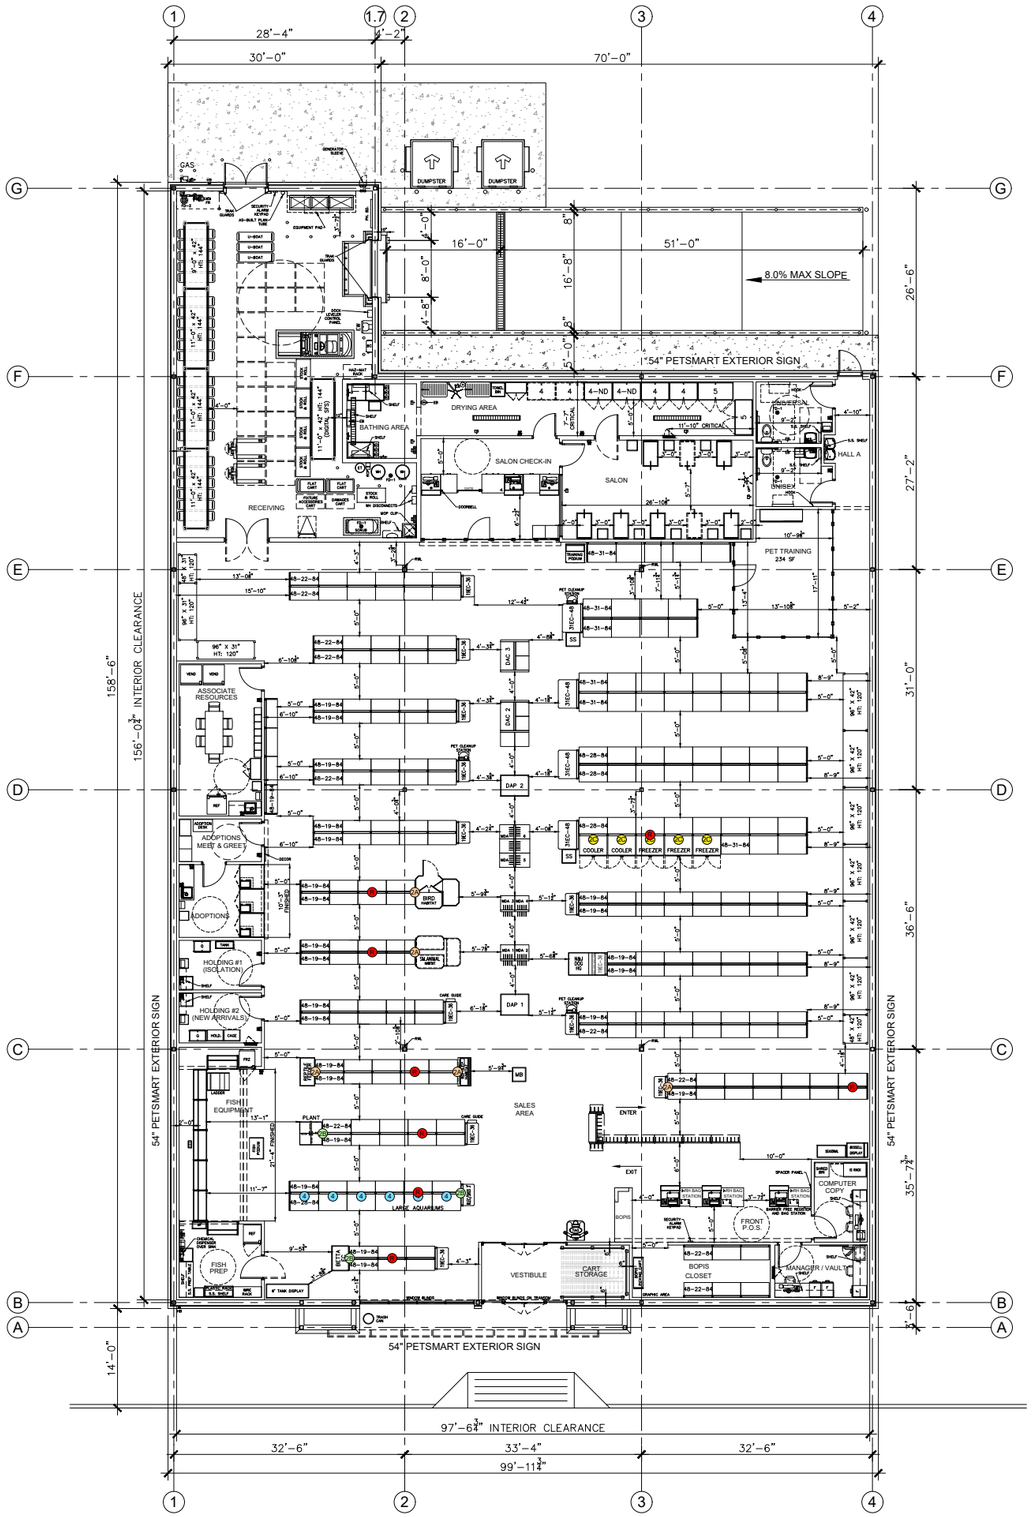

Area Merch

Square Footage	Proto	Actual
Core	13995 SF	13995 SF
Vet Services	0 SF	0 SF
Hotel	0 SF	0 SF
Salon	1255 SF	1255 SF
Pet Training	234 SF	234 SF
Adoption	228 SF	228 SF
Receiving	1445 SF	1445 SF
Employee Services	761 SF	761 SF
Common Sales	10070 SF	10070 SF
Total Store	13995 SF	13995 SF
Merchandise	Proto	Actual
4' Lozier Sections (Linear Feet)	936 LF	936 LF
4' Steel (Linear Feet)	8 LF	8 LF
8' Steel (Linear Feet)	64 LF	64 LF
Total Linear Feet	1008 LF	1008 LF
Receiving	Proto	Actual
9' Steel (Pallet Points)	4 PP	4 PP
11' Steel (Pallet Points)	18 PP	18 PP
Ground Pallets (Pallet Points)	18 PP	18 PP
Total Pallet Points	40 PP	40 PP

Merchandise

Dog Merchandise:	500	LF	50%
Cat / Specialty Merchandise:	508	LF	50%
Total Merchandise:	**1008**	**LF**	**100%**

Notes

- ☐ Deal Type: BTS New
- ☐ Plan Designation: 14K 2025 Canadian Prototype
- ☐ Ceiling Clear Height: 16'-4" Per Proto
- ☐ Truck Type: WB-67 Truck
- ☐ Receiving Situation: Recessed Loading Dock With Vertical Pit Leveler
- ☐ Receiving Equipment: Standard Forklift, 2 Manual Pallet Jacks
- ☐ Total Receiving Door Height: 10'-0" Per Proto
- ☐ Parking Signs: 4 PetSmart Parking Spaces
- ☐ Design Constraints: None

Elevation

CMU-2	SINGLE SCORE CMU	PAINT PPG PAINTS #PPG1007-6 "COOL CHARCOAL"
EIFS-1	E.I.F.S.	PAINT PPG PAINTS #PPG1002-2 "ARCTIC COTTON" SAND FINISH
EIFS-2	E.I.F.S.	PAINT PPG PAINTS #PPG1007-5 "LAZY AFTERNOON" SAND FINISH
EPT-3	COPING / STEEL PLATE	PAINT PPG PAINTS #PPG1007-5 "LAZY AFTERNOON"
EPT-6	COPING	PAINT PPG PAINTS #PPG1002-2 "ARCTIC COTTON"

Legend

- "RIGID" POWER DROP
- QUADPLEX ELECTRICAL OUTLET INSTALLED 4" ABOVE BASE DECK
- DUPLEX ELECTRICAL OUTLET INSTALLED ON TOP OF GONDOLA
- GFI DUPLEX ELECTRICAL OUTLET INSTALLED ON TOP OF GONDOLA
- DUPLEX ELECTRICAL OUTLET INSTALLED PER DETAIL 1/E3.0

PRE-DESIGN

REVIEW FIXTURE PLAN

14K
2025
Canadian
Prototype

PETSMART
19601 North 27th Avenue
Phoenix, Arizona 85027 · (623) 580-6100

No:	DATE:	REVISIONS:

No:	DATE:	REVISIONS:
	01-13-2025	ADJUST PER CHRIS W COMMENTS FROM 12-9-24 FIXTURE PLAN

FIXTURE FLOOR PLAN

This drawing is an instrument of service and the property of PetSmart and shall remain it's property. The use of this drawing shall be restricted to the original site for which it is prepared and publication thereof is expressly limited to such use.

NOTE: This plan was created for fixturing purposes only. It may not reflect the true layout of the store. Therefore, the store should be field inspected prior to any work being done.

Date:
01-13-25
Sheet No:
F1